CONTRACT # 15-07

SHELBY COUNTY
CITY OF SHELBYVILLE
SECTION 11-00052-00-BT
SHEET 5 OF 28 SHEETS

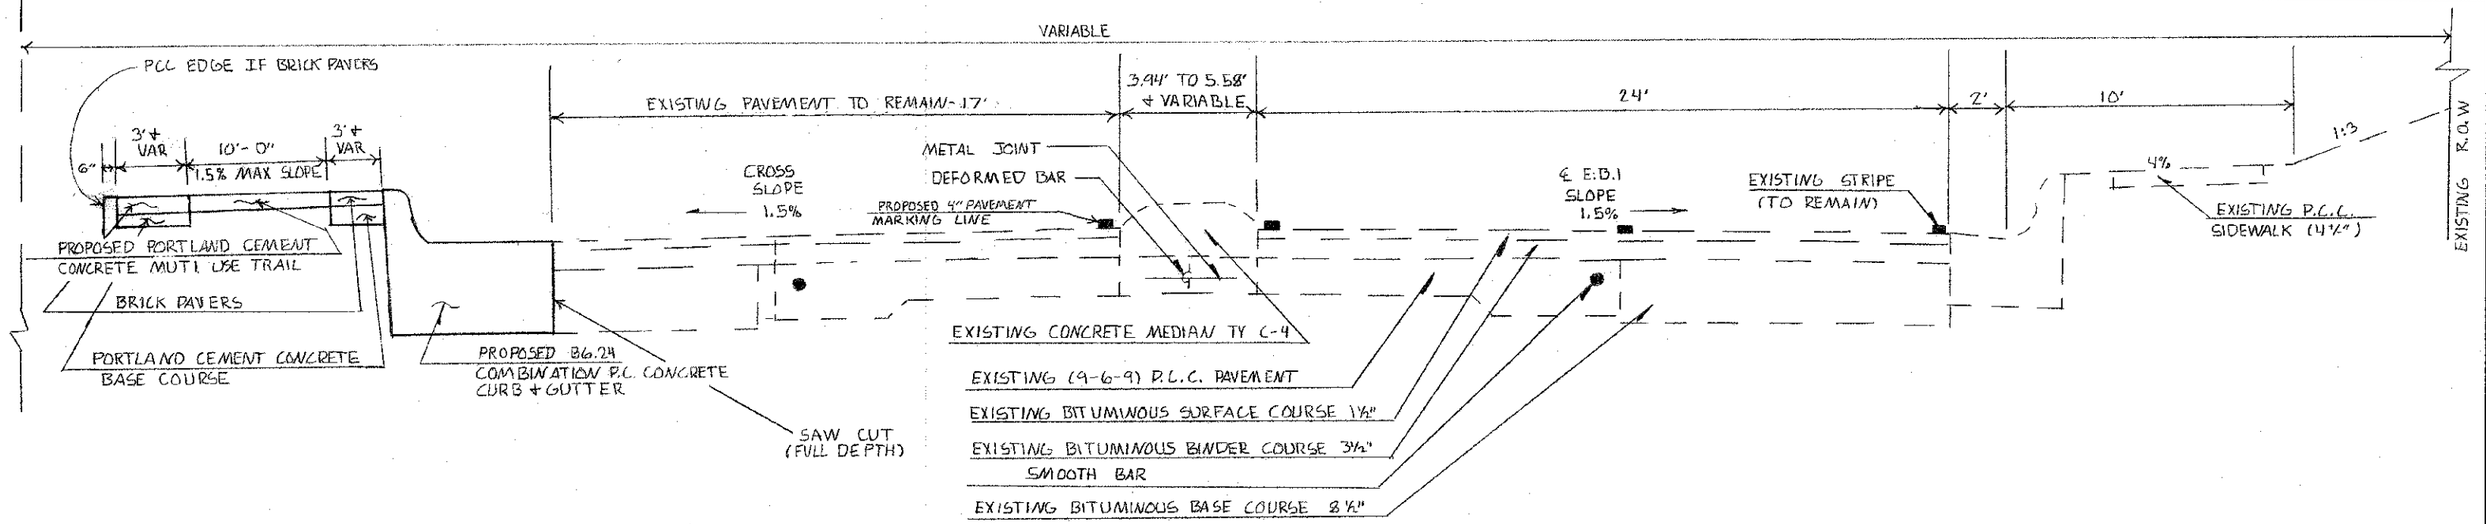

STA 7+10 TO STA 8+20

SCALE: N/A	APPROVED BY: SAS	DRAWN BY CRS
DATE: 02/2/13		REVISED KFP
PROPOSED TYPICAL SECTIONS		
11-00052-00-BT		DRAWING NUMBER P50153