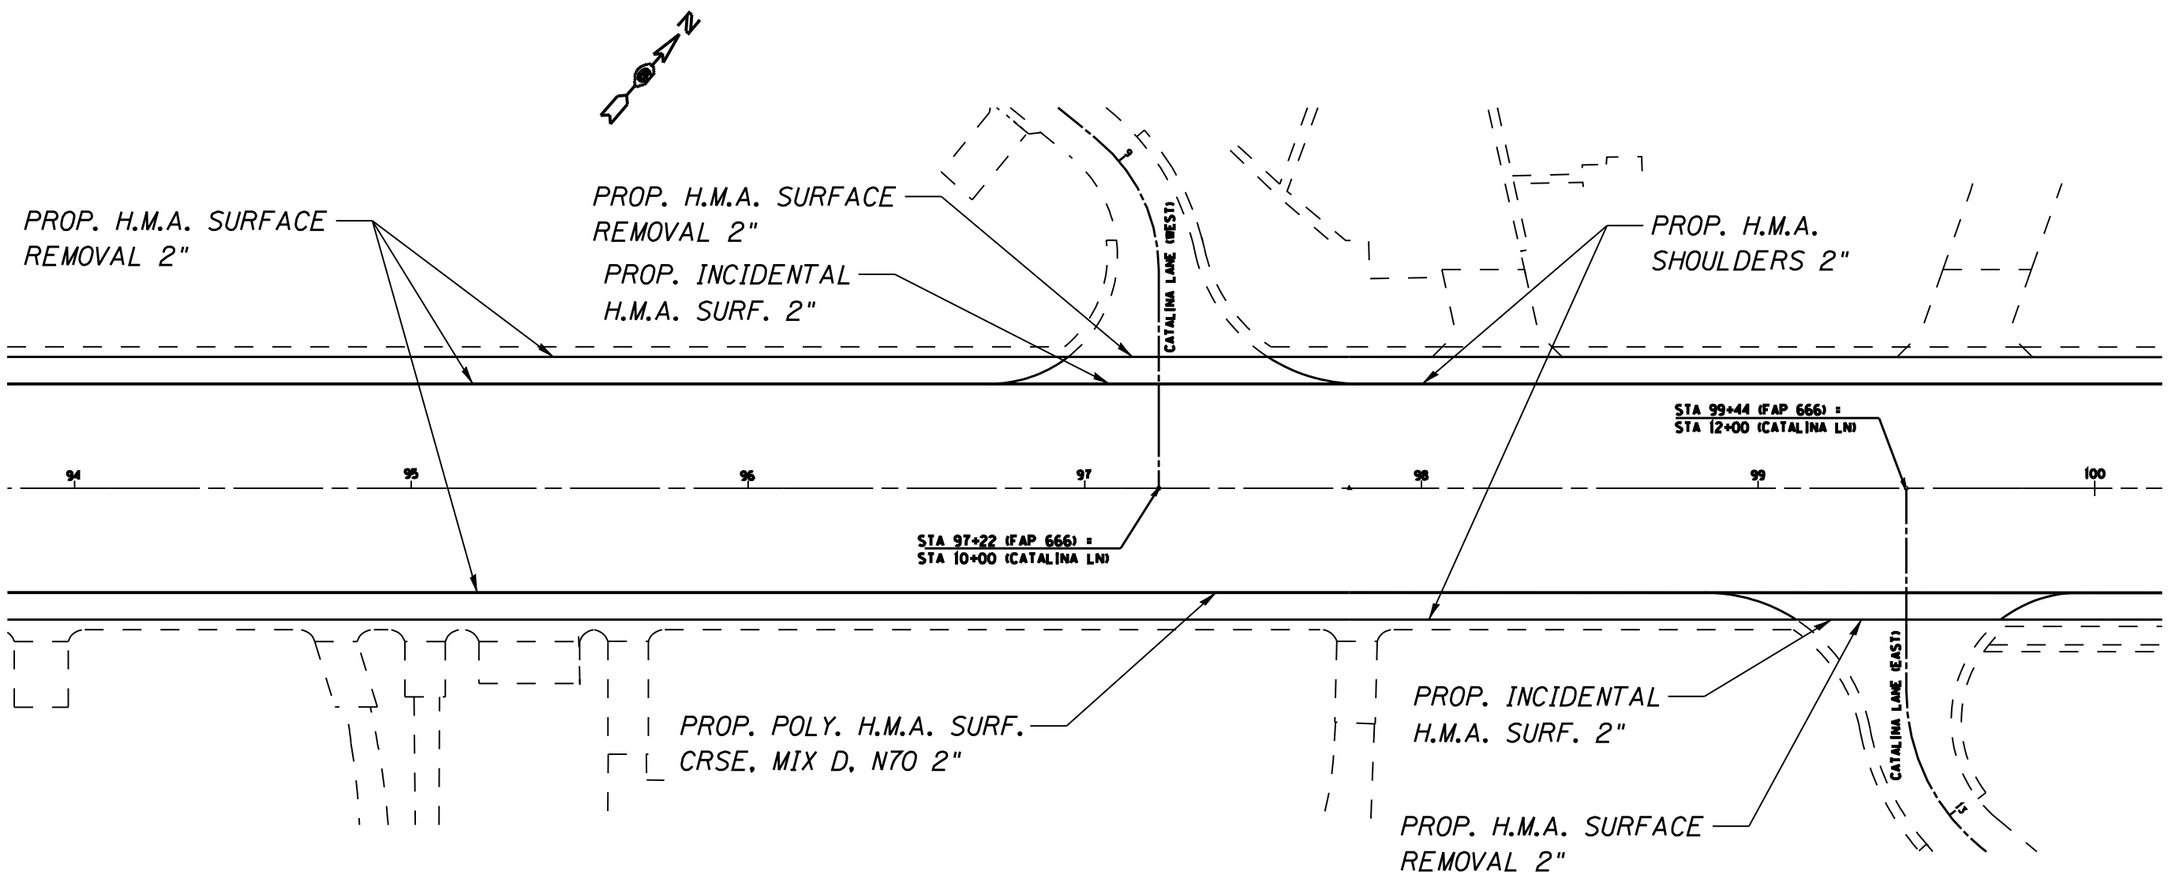

PLAN
FAP 666 (BUSINESS 55)
SECTION 27RS-6
SANGAMON COUNTY