F.A.P. RTE.	SECTION	COUNTY	TOTAL SHEETS	SHEET NO.
365	01-00273-00-CH	KANE	172	34
STA.	TO STA.			
FED. ROAD DIST. NO.	ILLINOIS	FED. AID PROJECT		

CONTRACT NO. 83906

CONTRACT NO.

F.A. RTE.	SECTION	COUNTY	TOTAL SHEETS	SHEET NO.
STA.	TO STA.			
FED. ROAD DIST. NO.	ILLINOIS	FED. AID PROJECT		

PLAN: SURVEYED, PLOTTED, DRAWN, CHECKED, QUANTITIES CHECKED, AS BUILT, NOTE BOOK, NO., DATE, BY

PROFILE: SURVEYED, PLOTTED, DRAWN, CHECKED, QUANTITIES CHECKED, AS BUILT, NOTE BOOK, NO., STRUCTURE NO(TAPE DIRD), DATE, BY

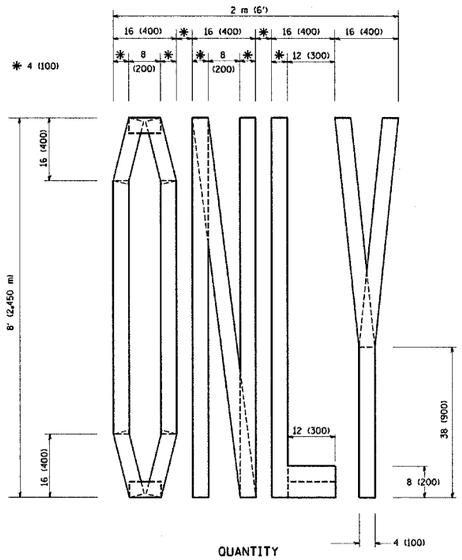

QUANTITY
4 (100) LINE = 64.1 ft. (19.7 m)
21.1 sq. ft. (1.97 sq. m)

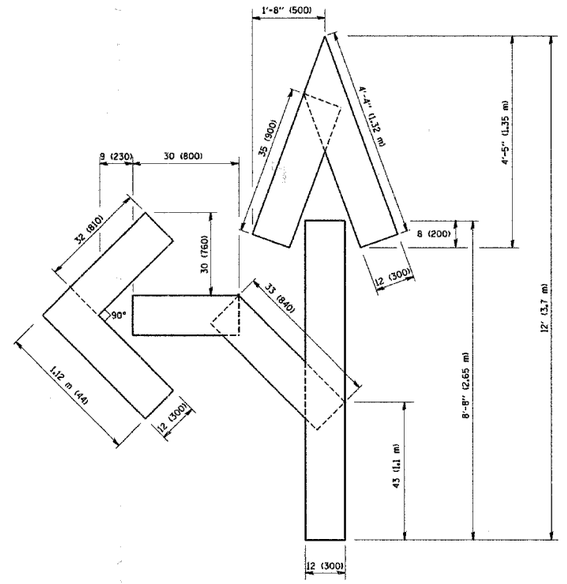

QUANTITY
4 (100) LINE = 82.5 ft. (25.3 m)
27.5 sq. ft. (2.53 sq. m)

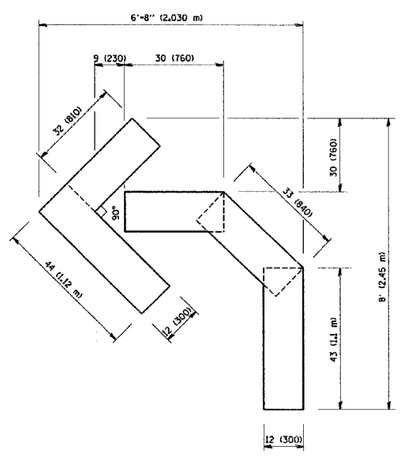

QUANTITY
4 (100) LINE = 45.5 ft. (13.9 m)
15.2 sq. ft. (1.39 sq. m)

All dimensions are in millimeters (inches) unless otherwise shown.

REVISIONS	
NAME	DATE
T. RAMMACHER	09/18/96
J. OBERLE	06/01/98
T. RAMMACHER	06/05/98
T. RAMMACHER	11/04/97
T. RAMMACHER	03/02/98
E. GOMEZ	08/28/00

ILLINOIS DEPARTMENT OF TRANSPORTATION

PAVEMENT MARKING
LETTERS AND SYMBOLS
FOR TRAFFIC STAGING

SCALE: NONE — DRAWN BY CADD
DATE: 1/17/2007 — CHECKED BY TC-16

REVISION DATE: 08/28/00

PLOT DATE = 1/17/2007
PLOT NAME = c:\projects\proj\tc_tapr
PLOT SCALE = 50.0000 '/ IN.
USER NAME = tapr

y:\Documents\2001\e01031.kcu\e56e00ef\tc_tapr031_mrk1103.dgn
4/7/2007

ILLINOIS DEPARTMENT OF TRANSPORTATION
ILLINOIS ROUTE 56 AT KIRK / FARNSWORTH

SUGGESTED MAINTENANCE OF TRAFFIC DETAILS

SCALE: VERT.
HORIZ.
DATE: APR 06 2007

DRAWN BY BAH
CHECKED BY APS