PARCEL NO.	NAME	PURPOSE	ACREAGE
36	VIRGINIA ROPER	NEW R.O.W.	0.550 AC.
37	VIRGINIA ROPER	NEW R.O.W.	0.892 AC.
38	ZORA JEAN AND WARREN F. COOK	NEW R.O.W.	1.774 AC.
39	LARRY DEAN MIDGETT	NEW R.O.W.	0.215 AC.

ROUTE NO.	SECTION	COUNTY	TOTAL SHEETS	SHEET NO.
F.A.S. 2904	97-00089-00-RS	WILLIAMSON	86	29
ILLINOIS		LAKE OF EGYPT ROAD		

CONTRACT NO. 99199

SCALE : 1" = 100'

200 100 0 100 200

THE BEARINGS ON THIS PLAT ARE DERIVED BY USING GPS BASE ON NAD 1983, 1996 ADJUSTMENT.

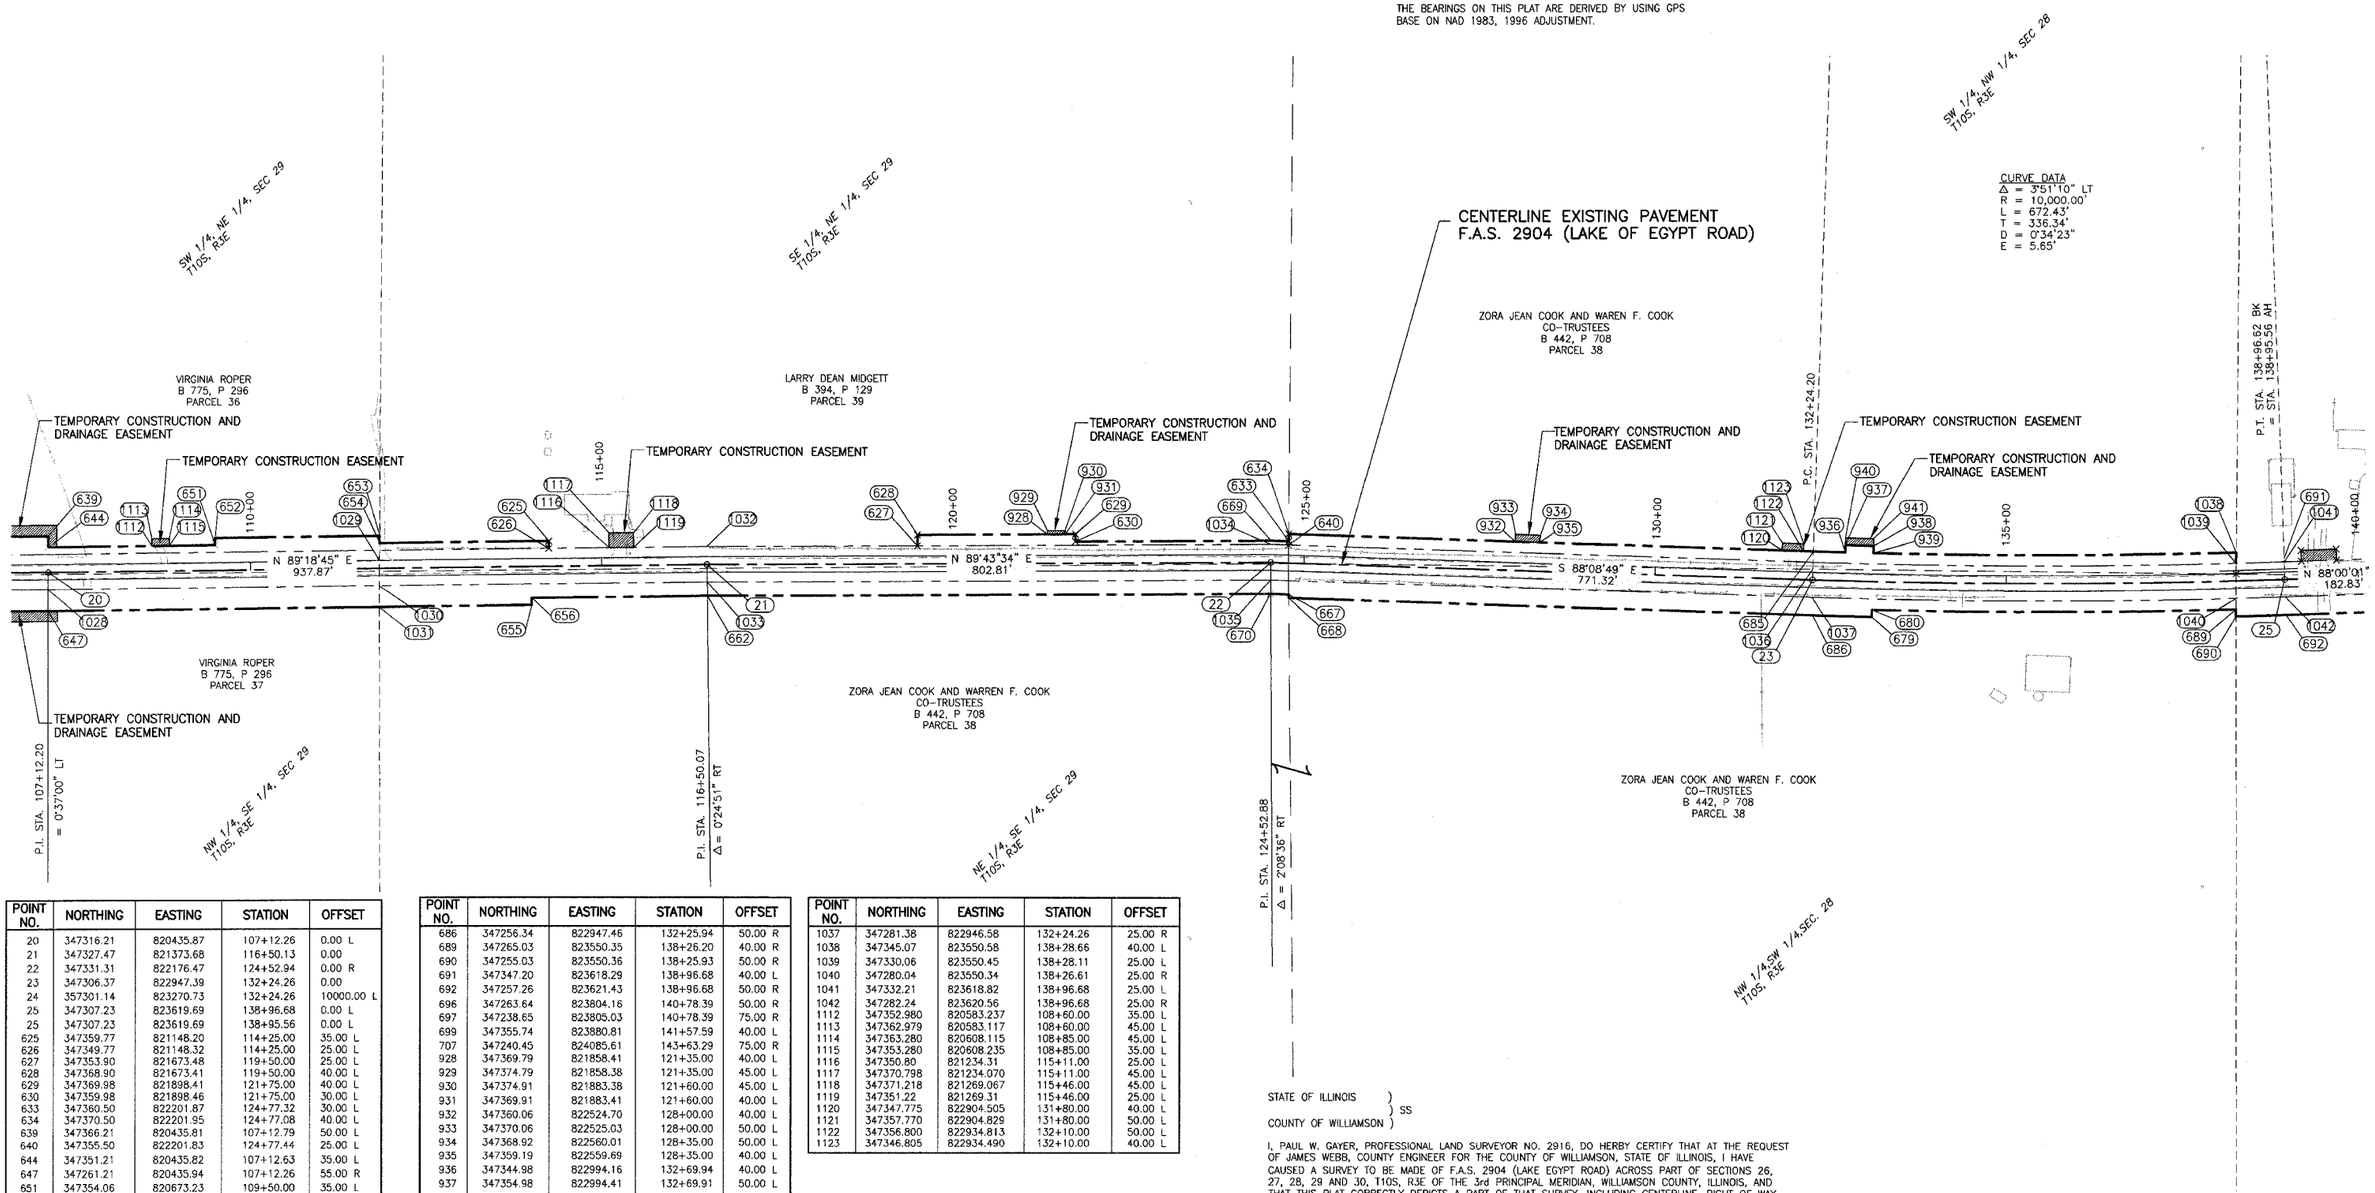

POINT NO.	NORTHING	EASTING	STATION	OFFSET
20	347316.21	820435.87	107+12.26	0.00 L
21	347327.47	821373.68	116+50.13	0.00
22	347331.31	822176.47	124+52.94	0.00 R
23	347306.37	822947.39	132+24.26	0.00
24	357301.14	823270.73	132+24.26	10000.00 L
25	347307.23	823619.69	138+96.68	0.00 L
25	347307.23	823619.69	138+95.56	0.00 L
625	347359.77	821148.20	114+25.00	35.00 L
626	347349.77	821148.32	114+25.00	25.00 L
627	347353.90	821673.48	119+50.00	25.00 L
628	347368.90	821673.41	119+50.00	40.00 L
629	347369.98	821898.41	121+75.00	40.00 L
630	347359.98	821898.46	121+75.00	30.00 L
633	347360.50	822201.87	124+77.32	30.00 L
634	347370.50	822201.95	124+77.08	40.00 L
639	347366.21	820435.81	107+12.79	50.00 L
640	347355.50	822201.83	124+77.44	25.00 L
644	347351.21	820435.82	107+12.63	35.00 L
647	347261.21	820435.94	107+12.26	55.00 R
651	347354.06	820673.23	109+50.00	35.00 L
652	347364.06	820673.11	109+50.00	45.00 L
653	347366.87	820907.37	111+84.34	45.00 L
654	347356.87	820907.31	111+84.10	35.00 L
655	347269.47	821124.28	114+00.00	55.00 R
656	347279.47	821124.16	114+00.00	45.00 R
662	347282.47	821374.07	116+50.31	45.00 R
667	347285.46	822202.06	124+79.99	45.00 R
668	347280.45	822202.11	124+80.20	50.00 R
669	347361.31	822176.88	124+52.94	30.00 L
670	347286.30	822175.85	124+52.10	45.00 R
679	347253.98	823031.92	133+10.01	50.00 R
680	347263.97	823032.16	133+10.02	40.00 R
685	347346.35	822948.68	132+24.26	40.00 L

POINT NO.	NORTHING	EASTING	STATION	OFFSET
686	347256.34	822947.46	132+25.94	50.00 R
689	347265.03	823550.35	138+26.20	40.00 R
690	347255.03	823550.36	138+25.93	50.00 R
691	347347.20	823618.29	138+96.68	40.00 L
692	347257.26	823621.43	138+96.68	50.00 R
696	347263.64	823804.16	140+78.39	50.00 R
697	347238.65	823805.03	140+78.39	75.00 R
699	347355.74	823880.81	141+57.59	40.00 L
707	347240.45	824085.61	143+63.29	75.00 R
928	347369.79	821858.41	121+35.00	40.00 L
929	347374.79	821858.38	121+35.00	45.00 L
930	347374.91	821883.38	121+60.00	45.00 L
931	347369.91	821883.41	121+60.00	40.00 L
932	347360.06	822524.70	128+00.00	40.00 L
933	347370.06	822525.03	128+00.00	50.00 L
934	347368.92	822560.01	128+35.00	50.00 L
935	347359.19	822559.69	128+35.00	40.00 L
936	347344.98	822994.16	132+69.94	40.00 L
937	347354.98	822994.41	132+69.91	50.00 L
938	347353.95	823034.39	133+10.11	50.00 L
939	347343.95	823034.15	133+10.10	40.00 L
940	347364.97	822994.65	132+69.81	60.00 L
941	347363.94	823034.64	133+10.05	60.00 L
1028	347291.21	820435.90	107+12.26	25.00 R
1029	347332.87	820907.17	111+83.72	11.00 L
1030	347296.87	820907.14	111+83.27	25.00 R
1031	347266.86	820907.23	111+83.00	55.00 R
1032	347352.47	821373.37	116+50.13	25.00 L
1033	347302.47	821373.97	116+50.31	25.00 R
1034	347356.31	822176.35	124+52.94	25.00 L
1035	347306.31	822176.59	124+53.86	25.00 R
1036	347321.82	822947.89	132+24.26	15.46 L

POINT NO.	NORTHING	EASTING	STATION	OFFSET
1037	347281.38	822946.58	132+24.26	25.00 R
1038	347345.07	823550.58	138+28.66	40.00 L
1039	347330.06	823550.45	138+28.11	25.00 L
1040	347280.04	823550.34	138+26.61	25.00 R
1041	347332.21	823618.82	138+96.68	25.00 L
1042	347282.24	823620.56	138+96.68	25.00 R
1112	347352.980	820583.237	108+60.00	35.00 L
1113	347362.979	820583.117	108+60.00	45.00 L
1114	347363.280	820608.115	108+85.00	45.00 L
1115	347353.280	820608.235	108+85.00	35.00 L
1116	347350.80	821234.31	115+11.00	25.00 L
1117	347370.798	821234.070	115+11.00	45.00 L
1118	347371.218	821269.067	115+46.00	45.00 L
1119	347351.22	821269.31	115+46.00	25.00 L
1120	347347.775	822904.505	131+80.00	40.00 L
1121	347357.770	822904.829	131+80.00	50.00 L
1122	347356.800	822934.813	132+10.00	50.00 L
1123	347346.805	822934.490	132+10.00	40.00 L

STATE OF ILLINOIS)
) SS
COUNTY OF WILLIAMSON)

I, PAUL W. GAYER, PROFESSIONAL LAND SURVEYOR NO. 2916, DO HERBY CERTIFY THAT AT THE REQUEST OF JAMES WEBB, COUNTY ENGINEER FOR THE COUNTY OF WILLIAMSON, STATE OF ILLINOIS, I HAVE CAUSED A SURVEY TO BE MADE OF F.A.S. 2904 (LAKE EGYPT ROAD) ACROSS PART OF SECTIONS 26, 27, 28, 29 AND 30, T10S, R3E OF THE 3rd PRINCIPAL MERIDIAN, WILLIAMSON COUNTY, ILLINOIS, AND THAT THIS PLAT CORRECTLY DEPICTS A PART OF THAT SURVEY, INCLUDING CENTERLINE, RIGHT OF WAY WIDTHS, AND STATIONING TO THE BEST OF MY KNOWLEDGE AND BELIEF.

IN WITNESS THEREOF, I HAVE HEREUNTO SET MY HAND AND AFFIXED MY SEAL AT MARION, ILLINOIS, THIS 16th DAY OF MARCH, 2007.

Paul W. Gayer

PAUL W. GAYER
ILLINOIS PROFESSIONAL LAND SURVEYOR NO. 2916

STATE OF ILLINOIS PROFESSIONAL LAND SURVEYOR 2916 PAUL W. GAYER HERRIN, ILLINOIS

Exp. 11/30/08

REVISIONS	
DATE	NO.

© 2002 ALL RIGHTS RESERVED

CLARIDA ENGINEERING CO.
P.O. BOX 937
308 South Court Street – Marion, Illinois 62959

RIGHT-OF-WAY PLAT
LAKE OF EGYPT ROAD
WILLIAMSON COUNTY, ILLINOIS

Date ____ DR. By T.W. CK'D By P.W.G.
Scale 1" = 100' Job No. 00044 Sheet No. 29 of 86

P:\00044\Combined Plans\08-33 ROW PLANS.dwg, 3/16/2007 9:34:14 AM

00044\LEGAL\ROW PLANS