G:\AIRPORT\A06T025 R5 EXTN, PVMT\SECTIONS.DWG\, 09.15.06

QUAD CITY INTERNATIONAL AIRPORT
RUNWAY 5 EXTENSION – PAVING
ILL. MLI-3623, QU003

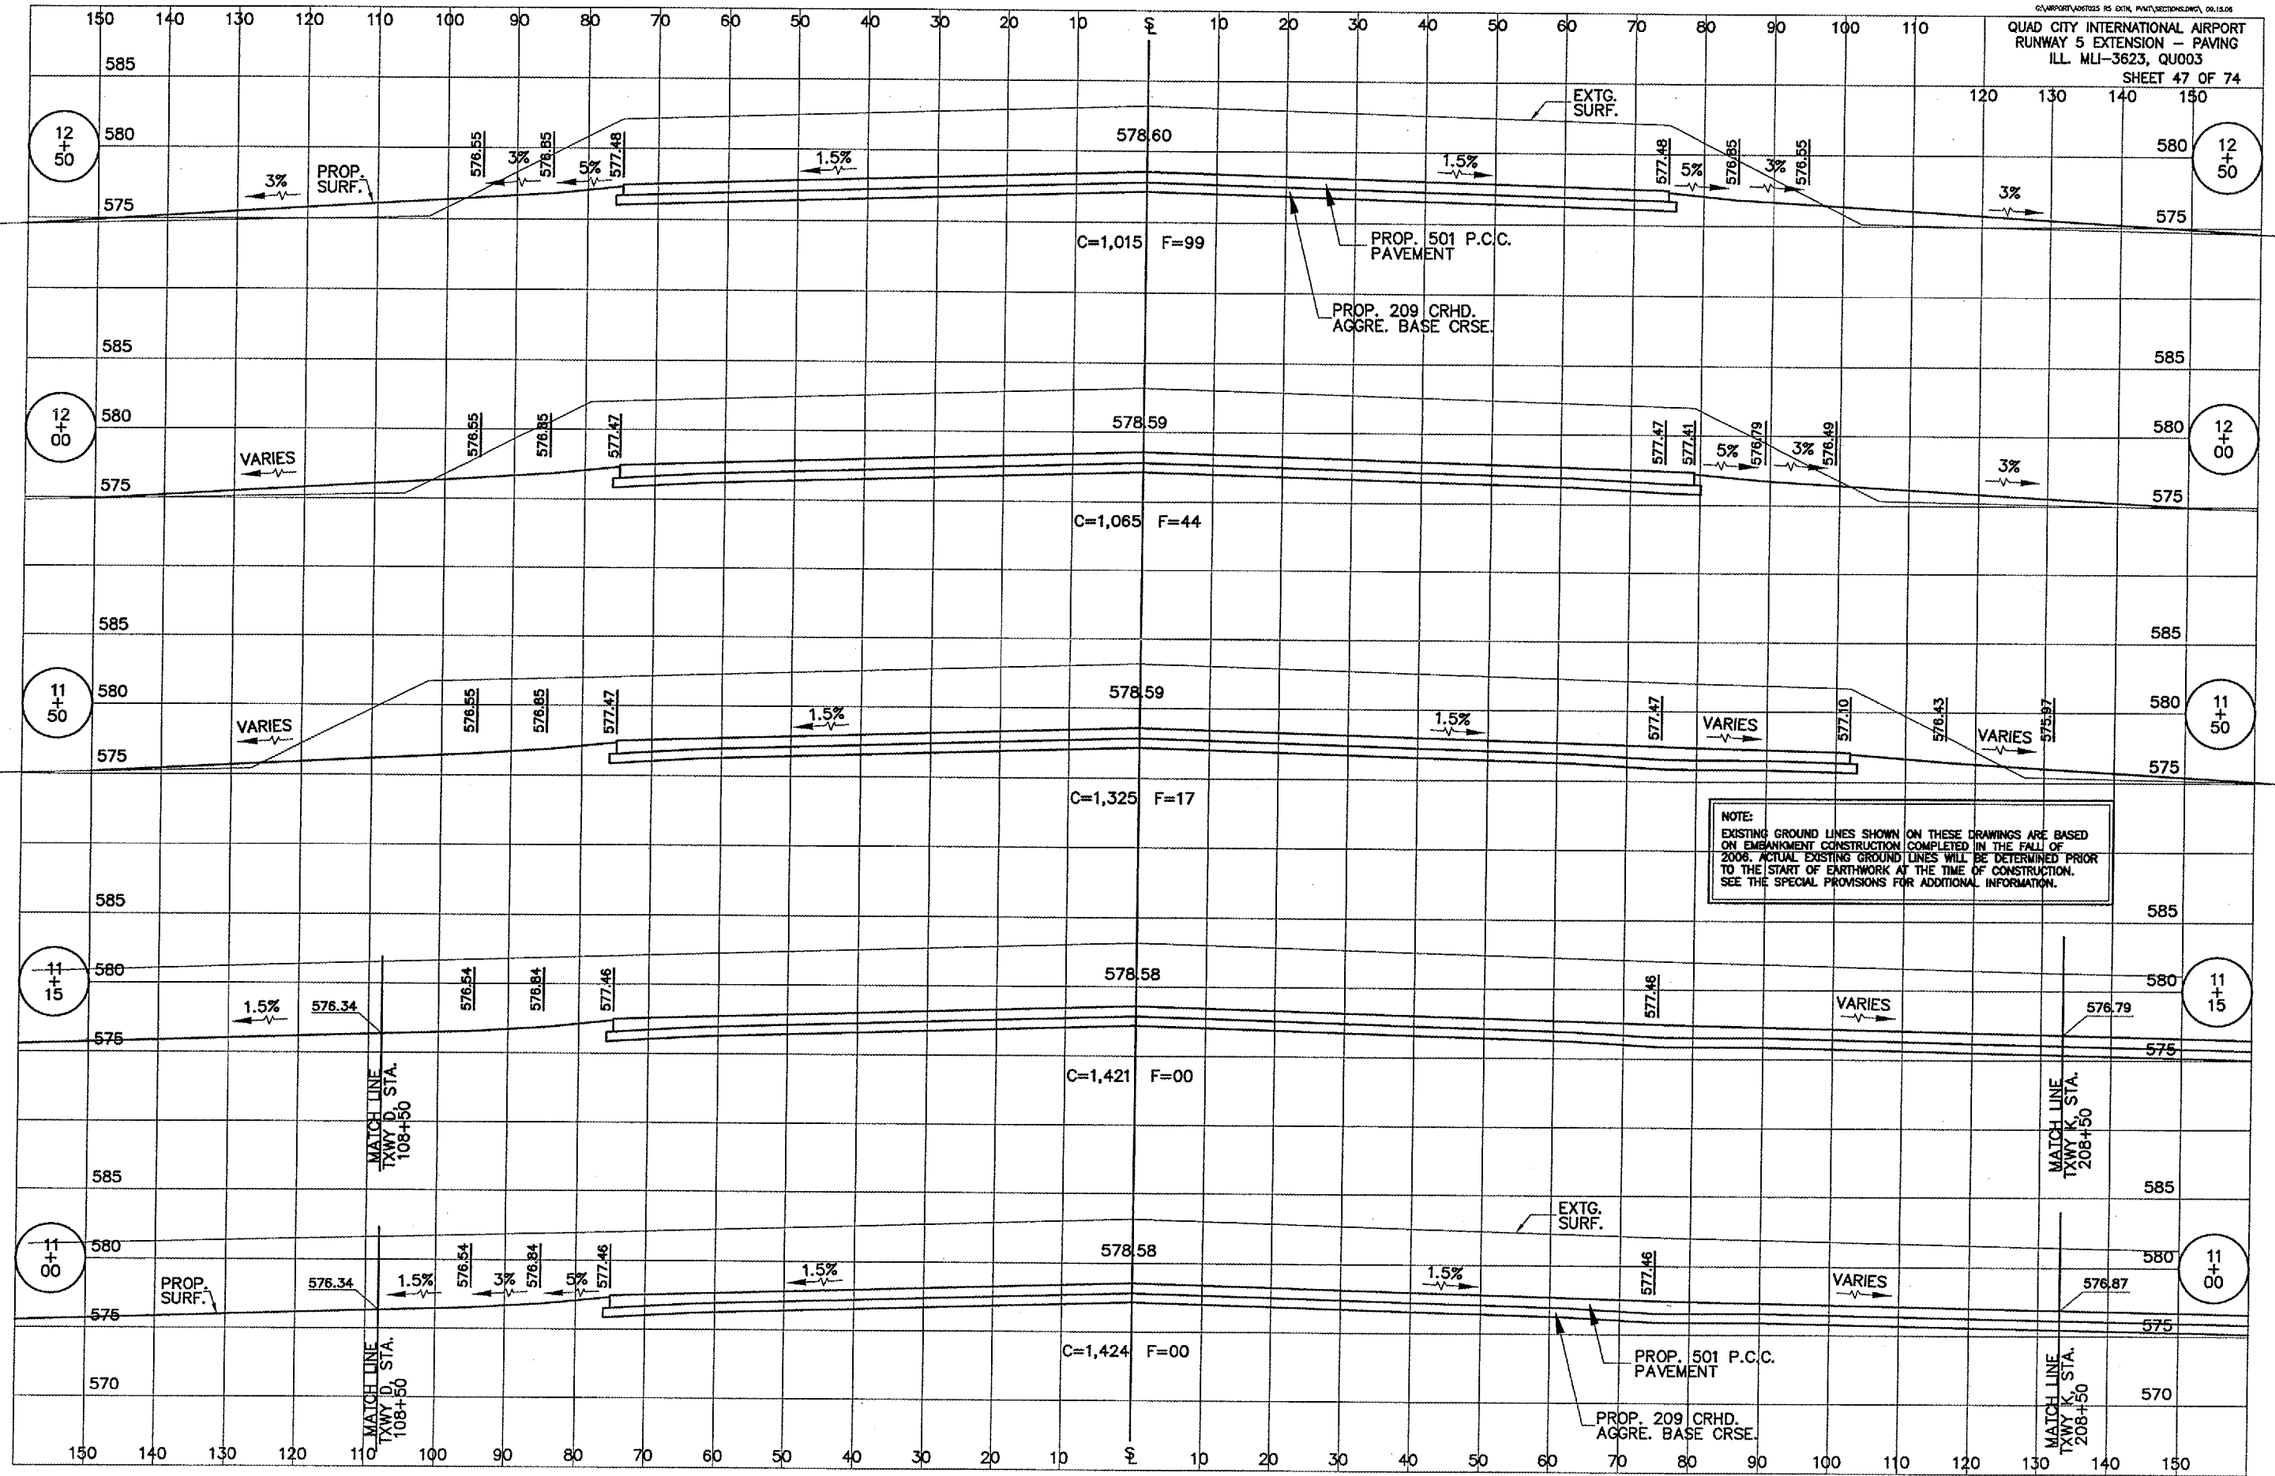

RUNWAY 5 CROSS SECTIONS, STA 11+00 TO STA 12+50

G:\Airport\A06T025 R5 EXTN, PVMT\Sections.dwg, 5/8/2007 9:21:59 AM, jaffm