QUAD CITY INTERNATIONAL AIRPORT
RUNWAY 5 EXTENSION – PAVING
ILL. MLI-3623, QU003

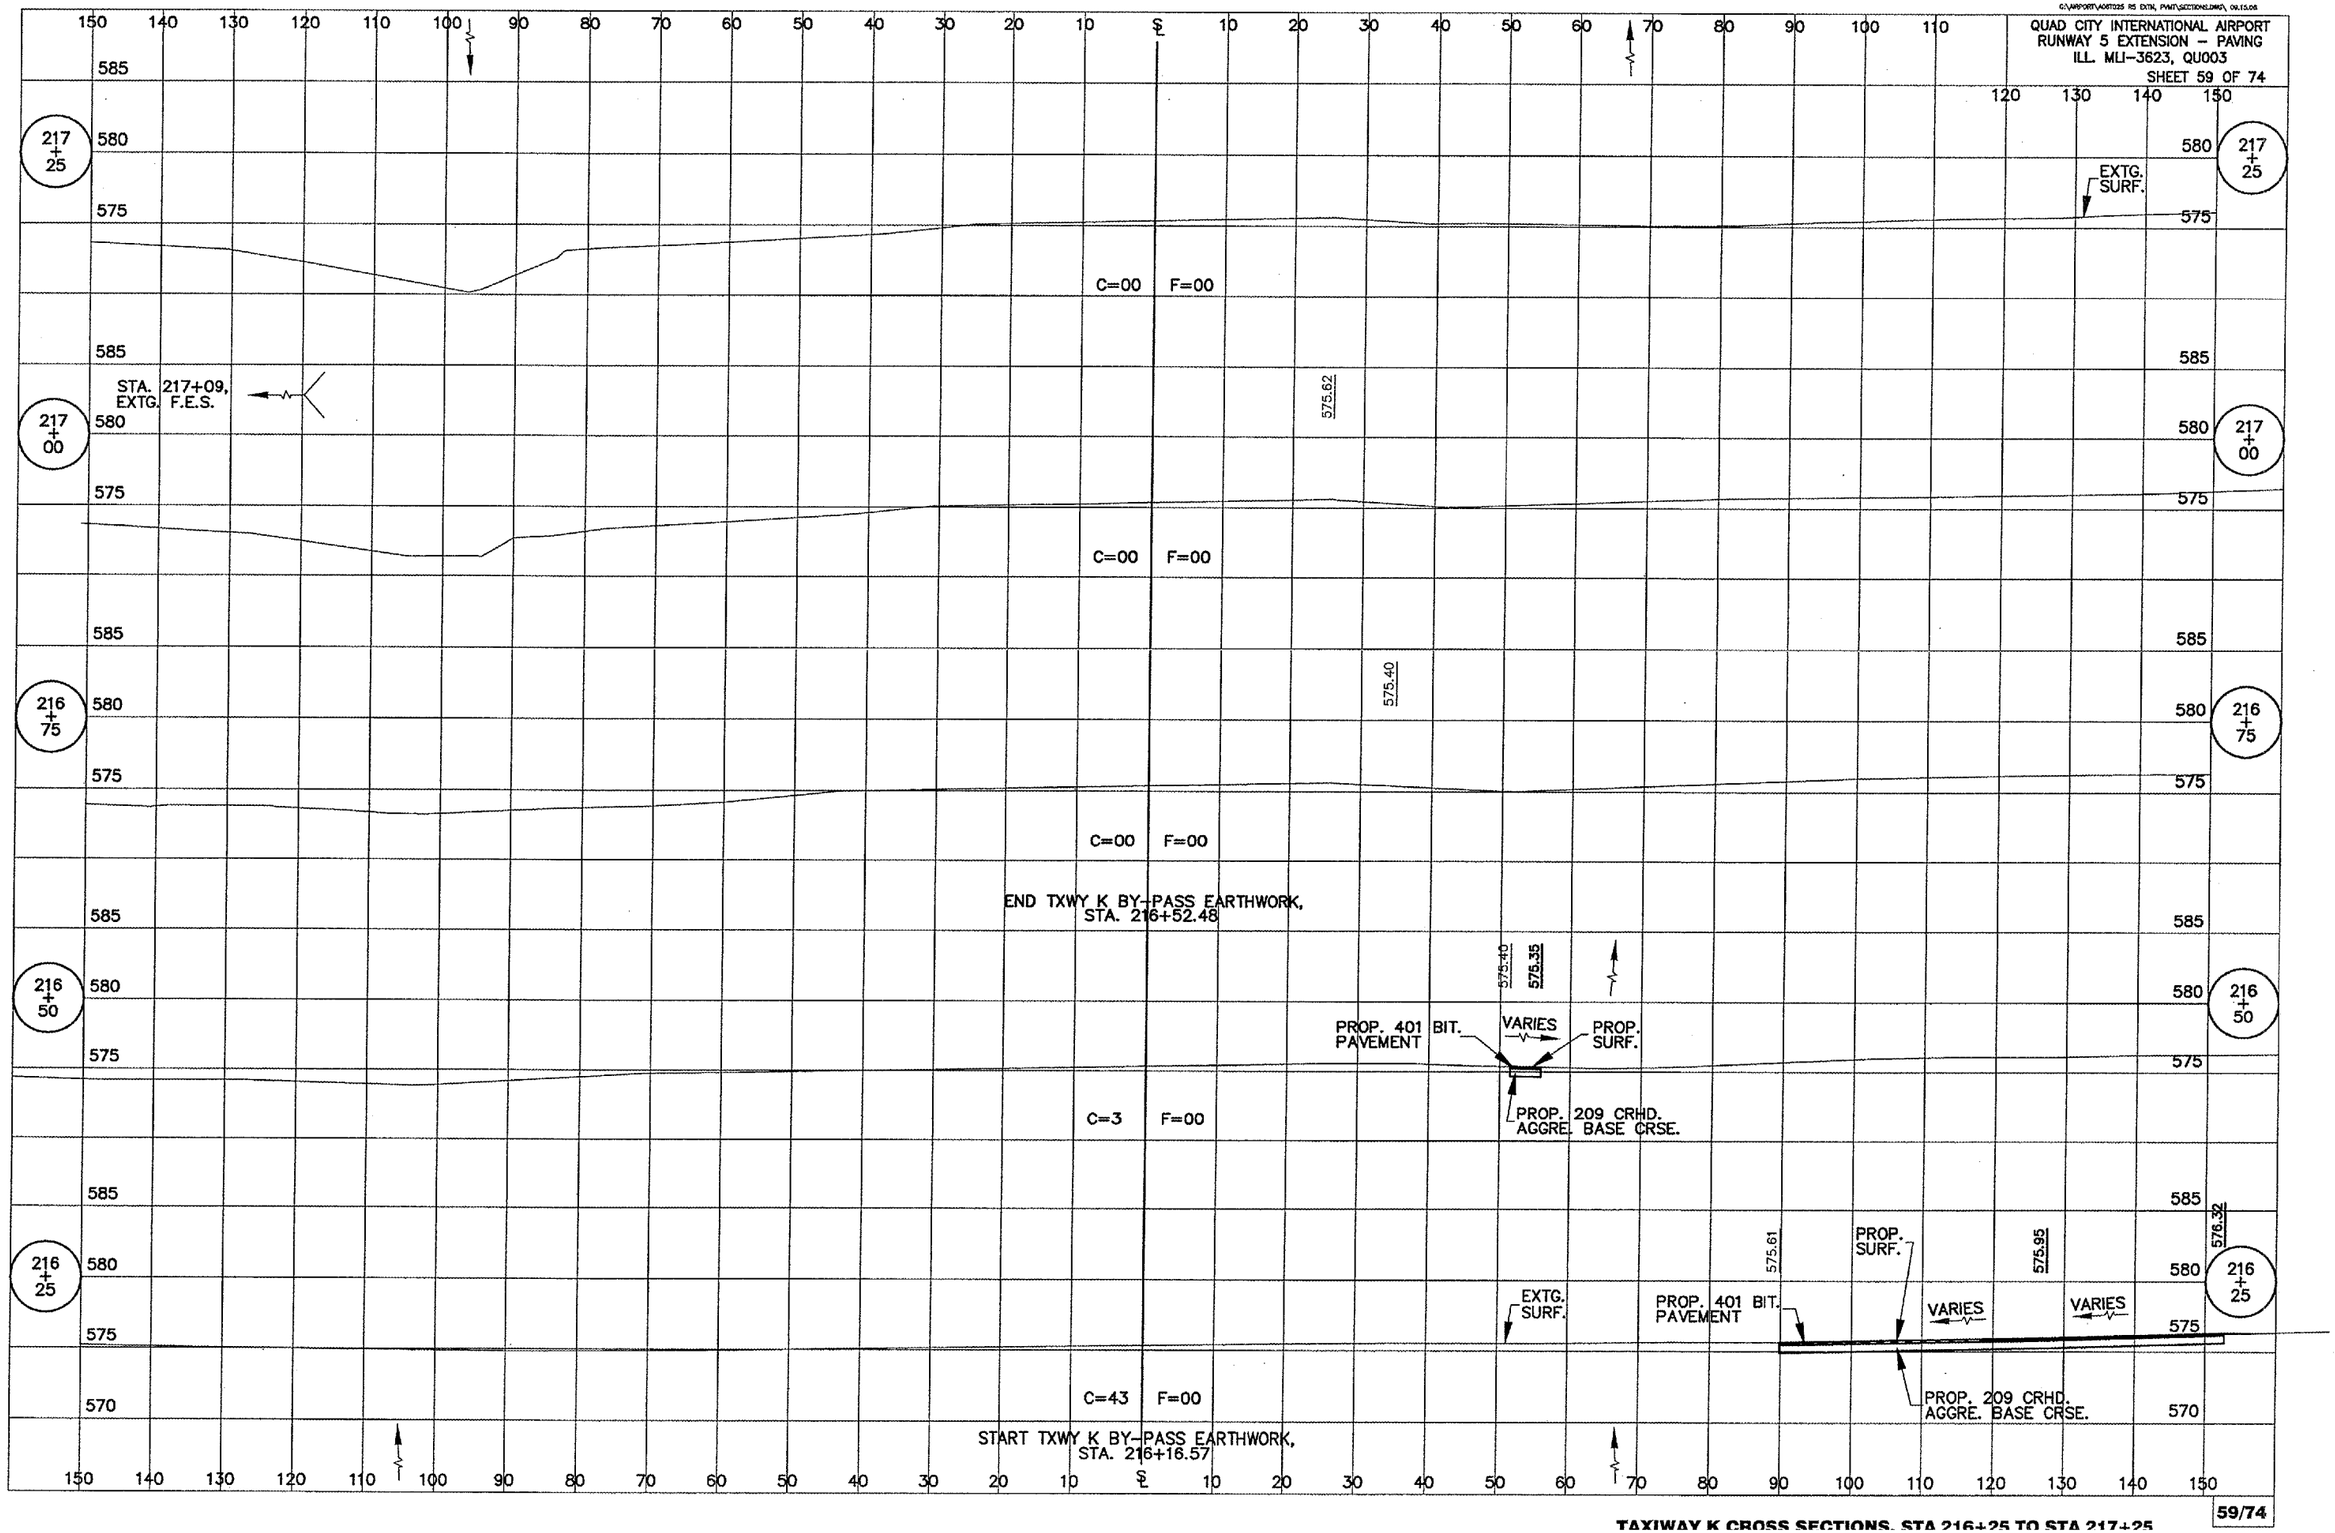

TAXIWAY K CROSS SECTIONS, STA 216+25 TO STA 217+25

rport\A06T0025 R5 EXTN, PVMT\Sections.dwg, 5/8/2007 9:46:57 AM,