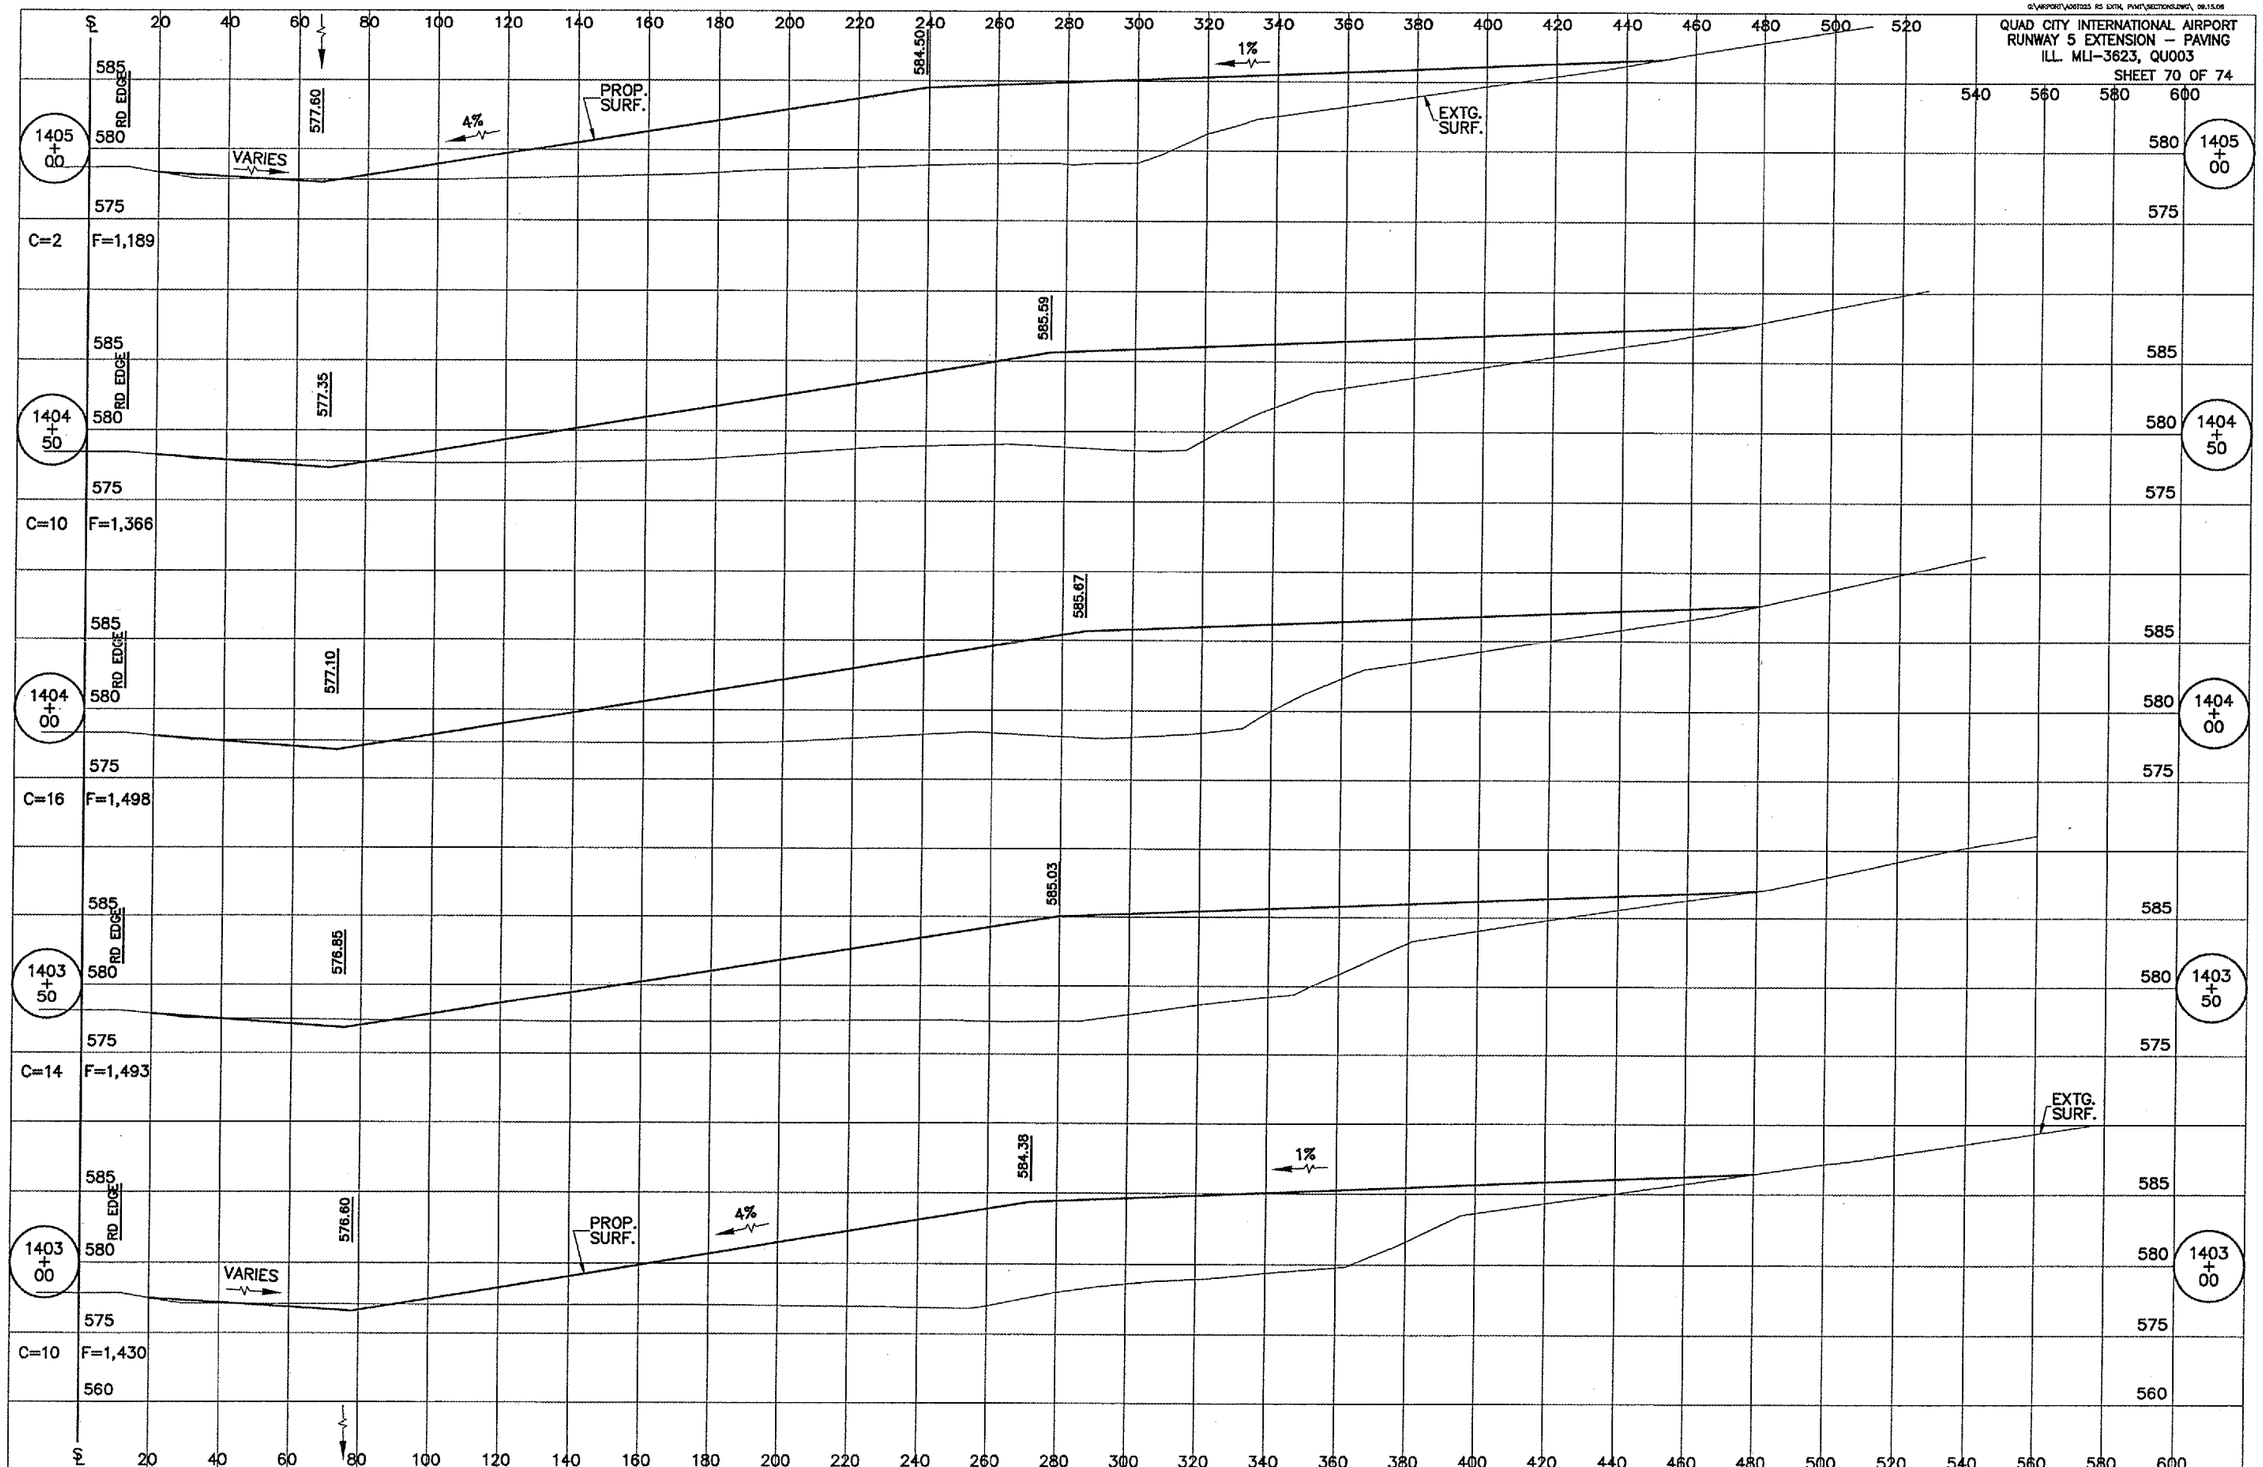

SOIL WASTE CROSS SECTIONS, STA 1403+00 TO STA 1405+00

:\Airport\A06T025 R5 EXTN, PVMT\Sections.dwg, 5/8/2007 9:34:30 AM,
ffm