QUAD CITY INTERNATIONAL AIRPORT
RUNWAY 5 EXTENSION – PAVING
ILL. MLI-3623, QU003

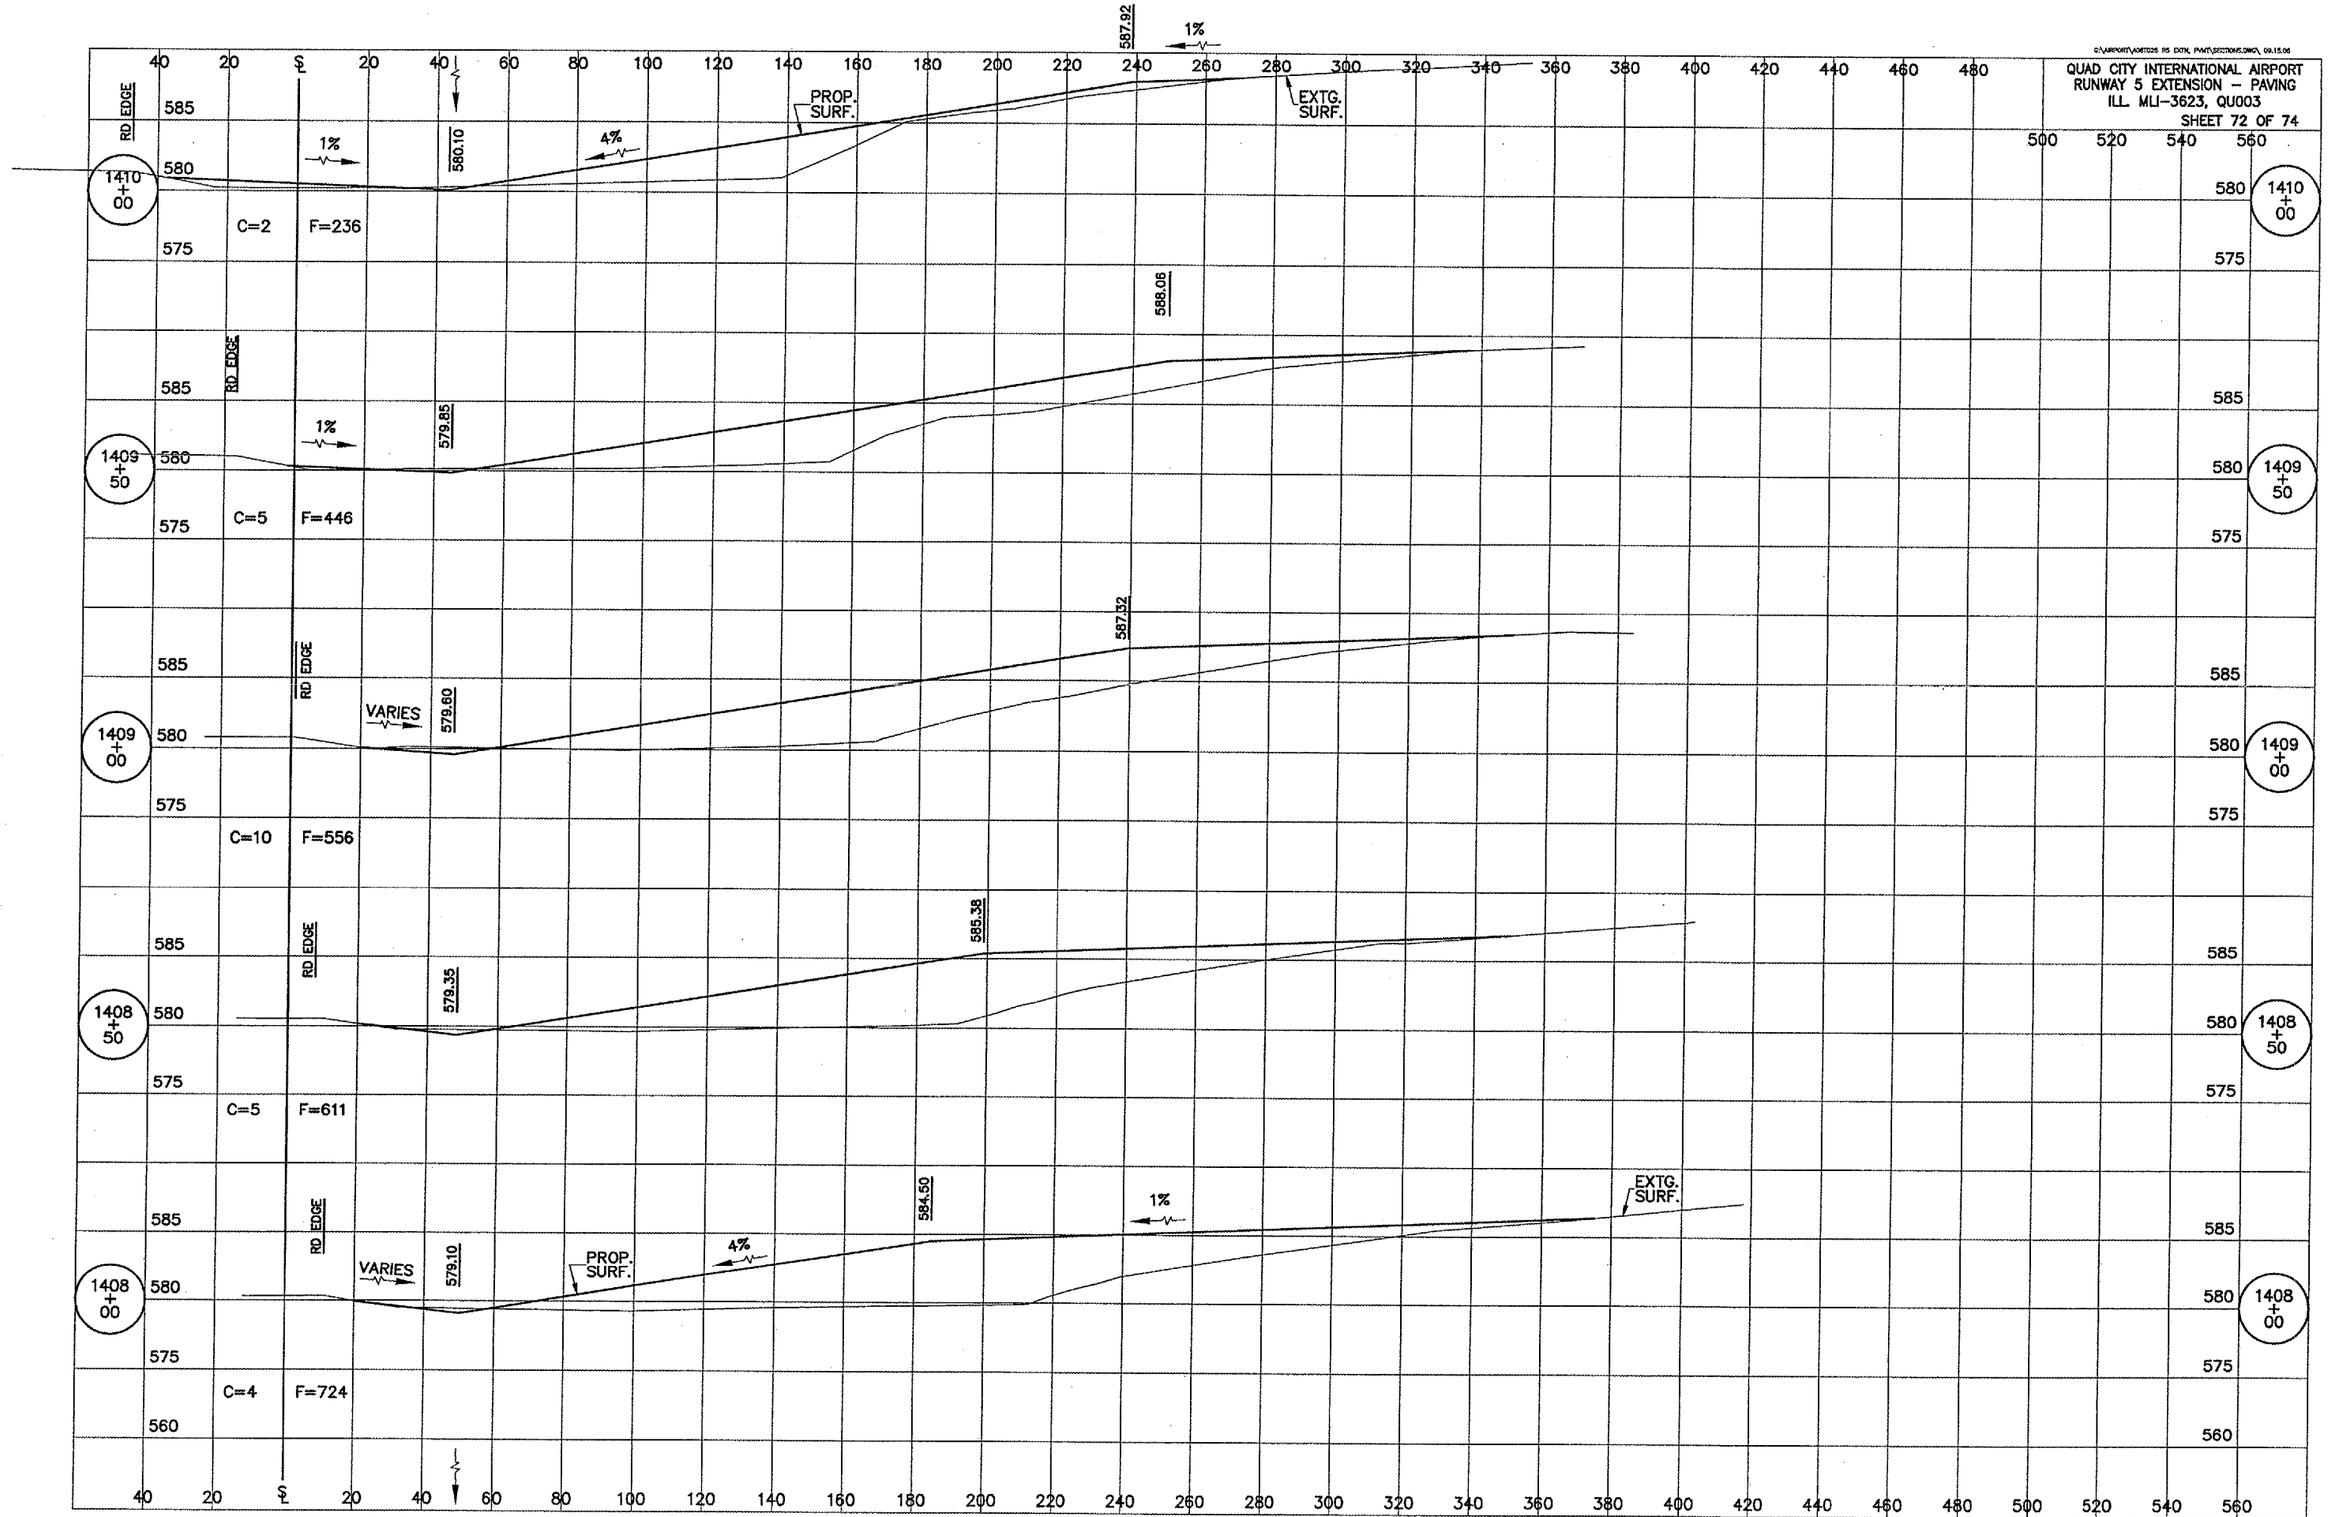

SOIL WASTE CROSS SECTIONS, STA 1408+00 TO STA 1410+00

G:\Airport\A06T025 R5 EXTN, PVMT\Sections.dwg, 5/8/2007 9:35:23 AM, jaffm