QUAD CITY INTERNATIONAL AIRPORT
RUNWAY 5 EXTENSION – PAVING
ILL. MLI-3623, QU003
SHEET 73 OF 74

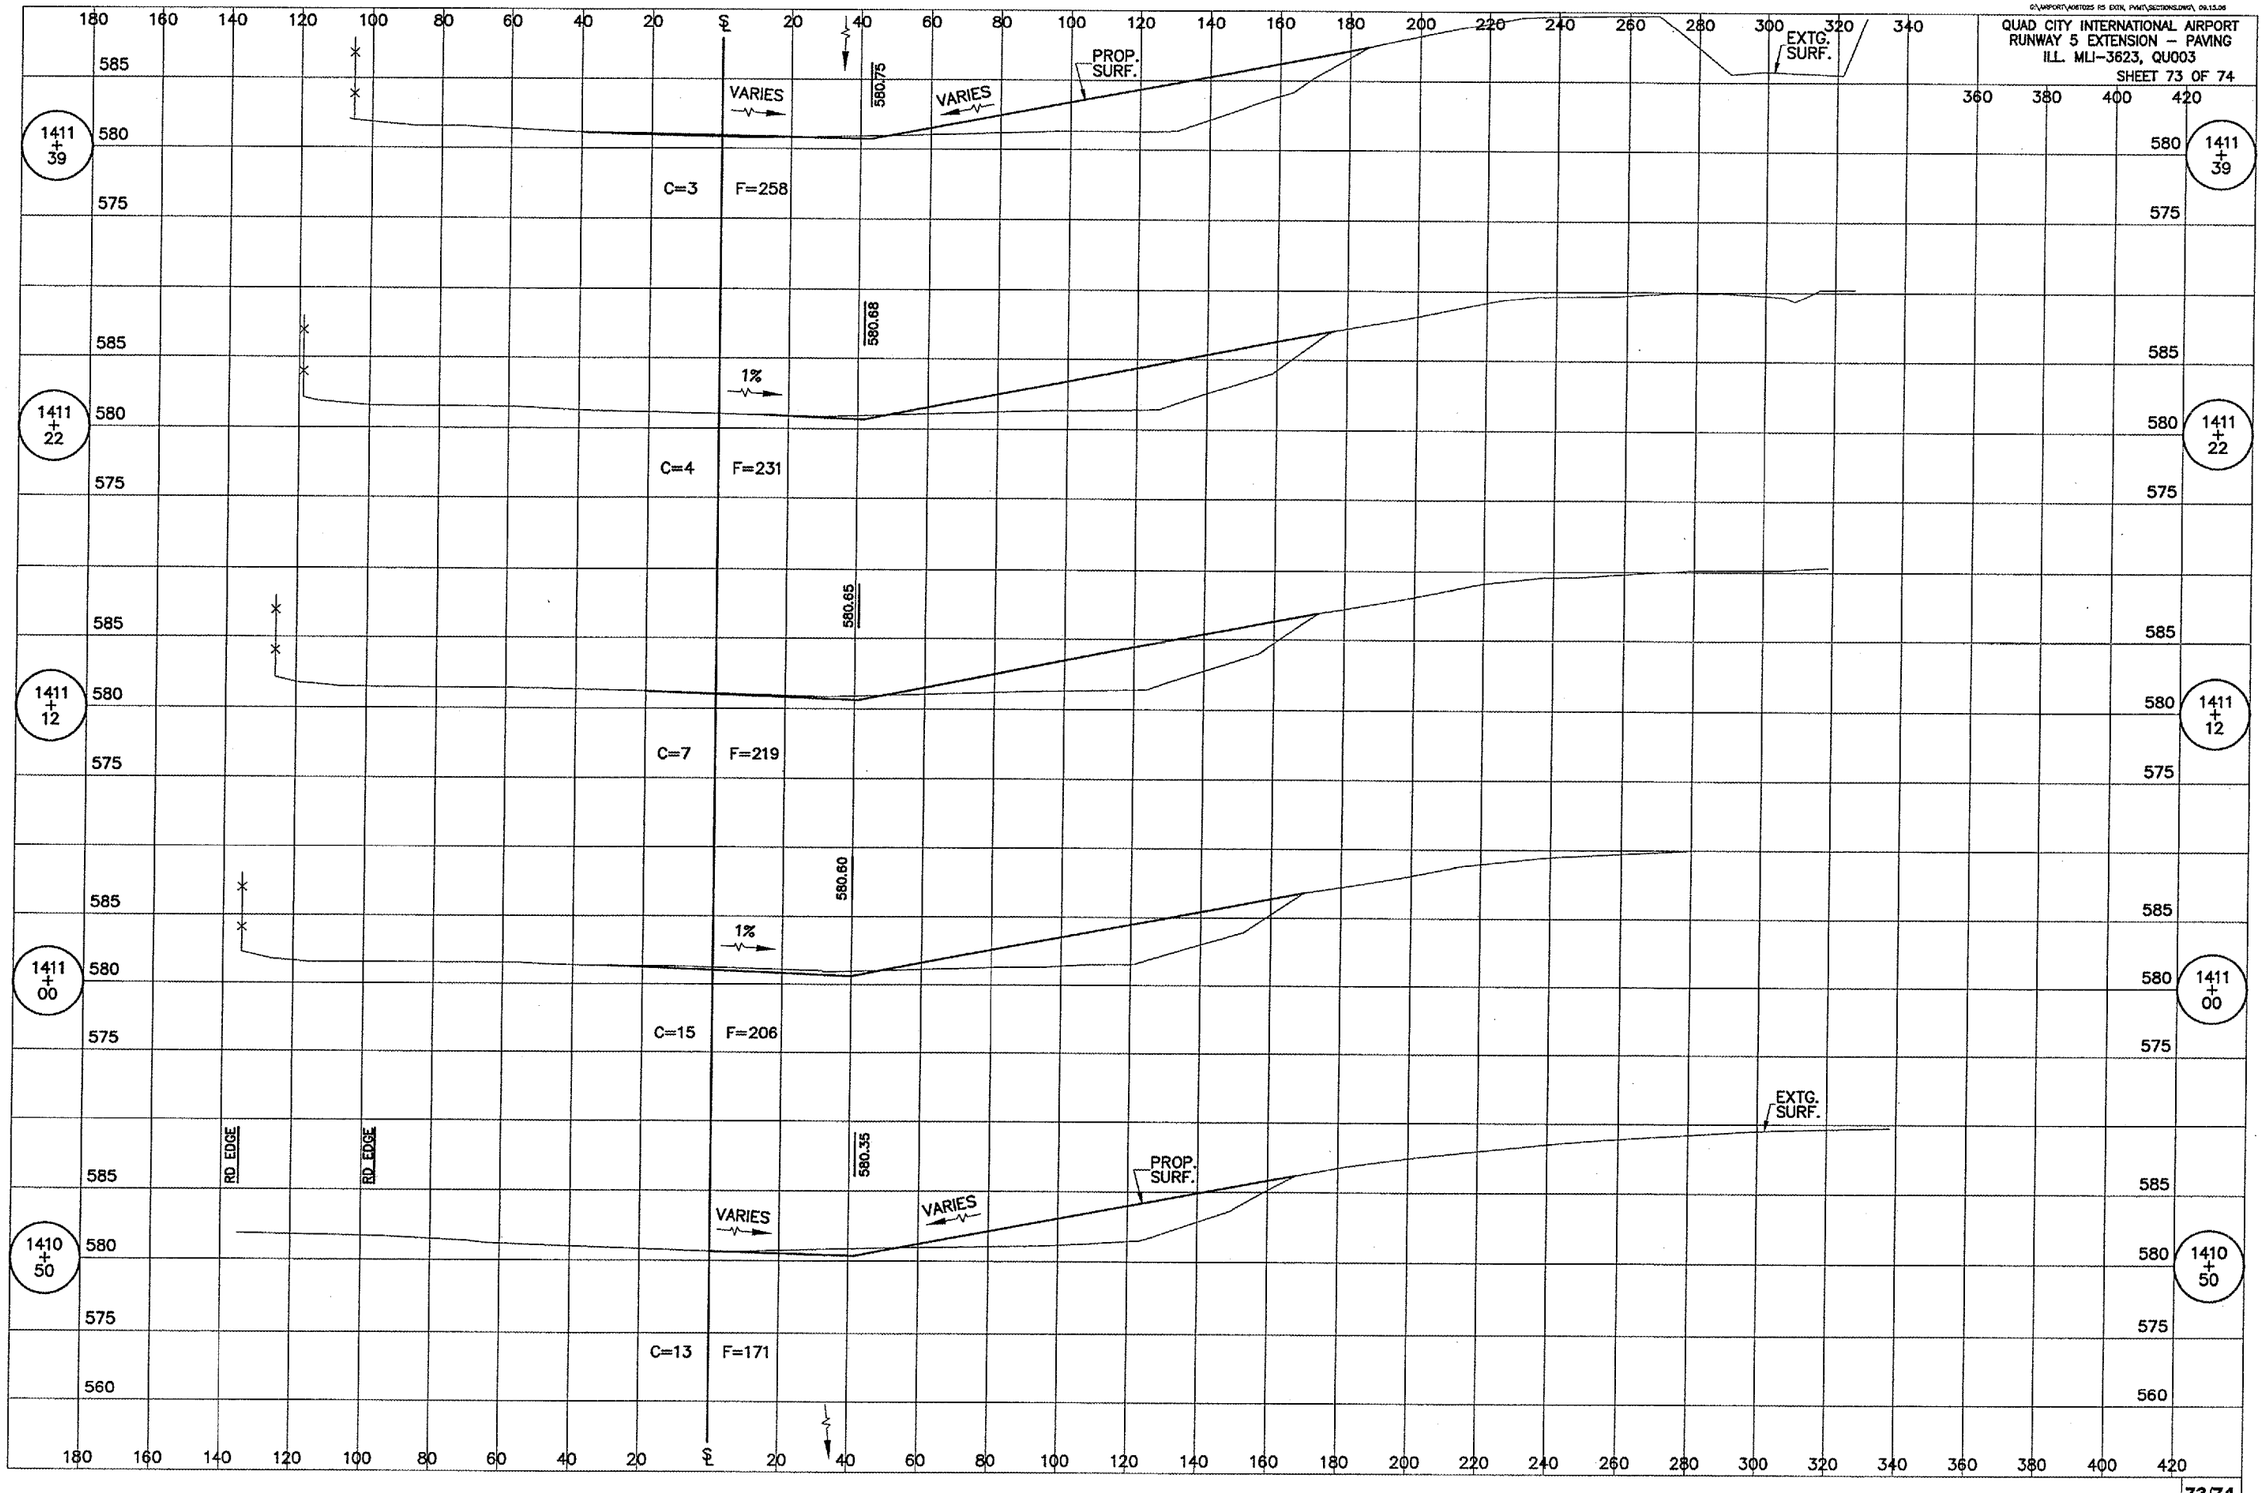

SOIL WASTE CROSS SECTIONS, STA 1410+50 TO STA 1411+39

S:\Airport\A06T025 R5 EXTN, PVMT\Sections.dwg, 5/8/2007 9:35:51 AM,
3fm