QUAD CITY INTERNATIONAL AIRPORT
RUNWAY 31 EXTENSION – PAVING
ILL. MLI-3689, QU005
SHEET 45 OF 58

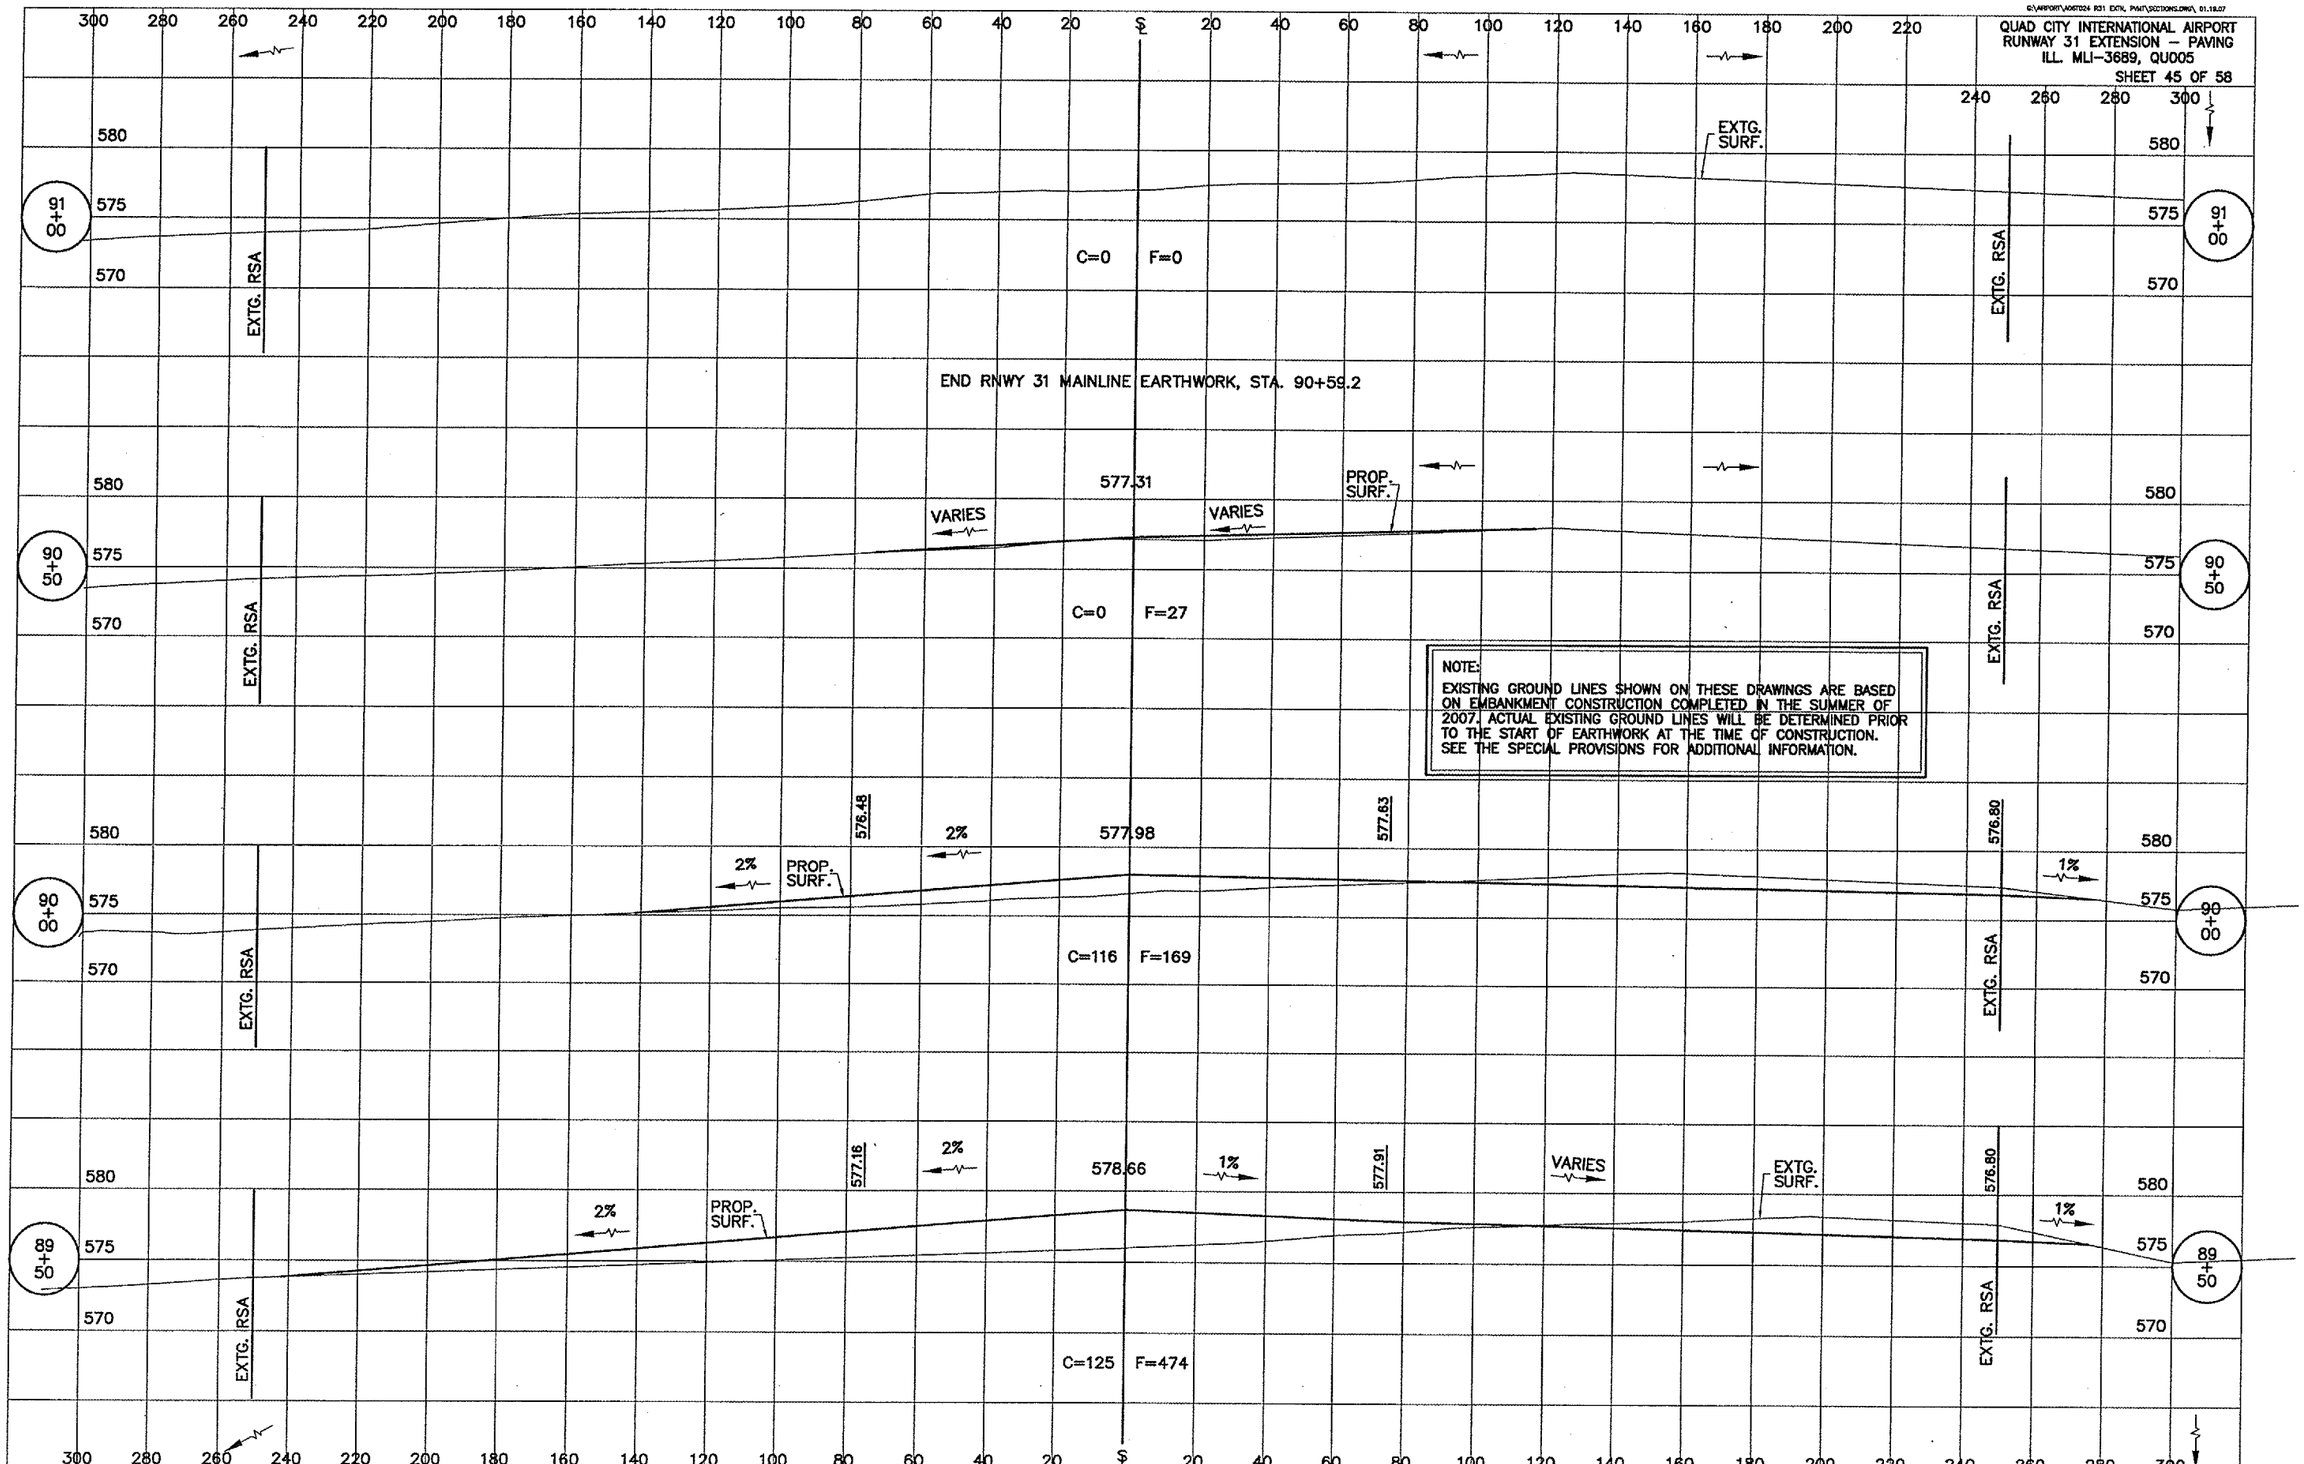

RUNWAY 31 CROSS SECTIONS, STA 89+50 TO STA 91+00

G:\Airport\A061024 R31 EXTN, PVMT\Sections.dwg, 5/8/2007 10:31:42 AM, jeffm