LETTING CONTRACT NUMBER
WI052

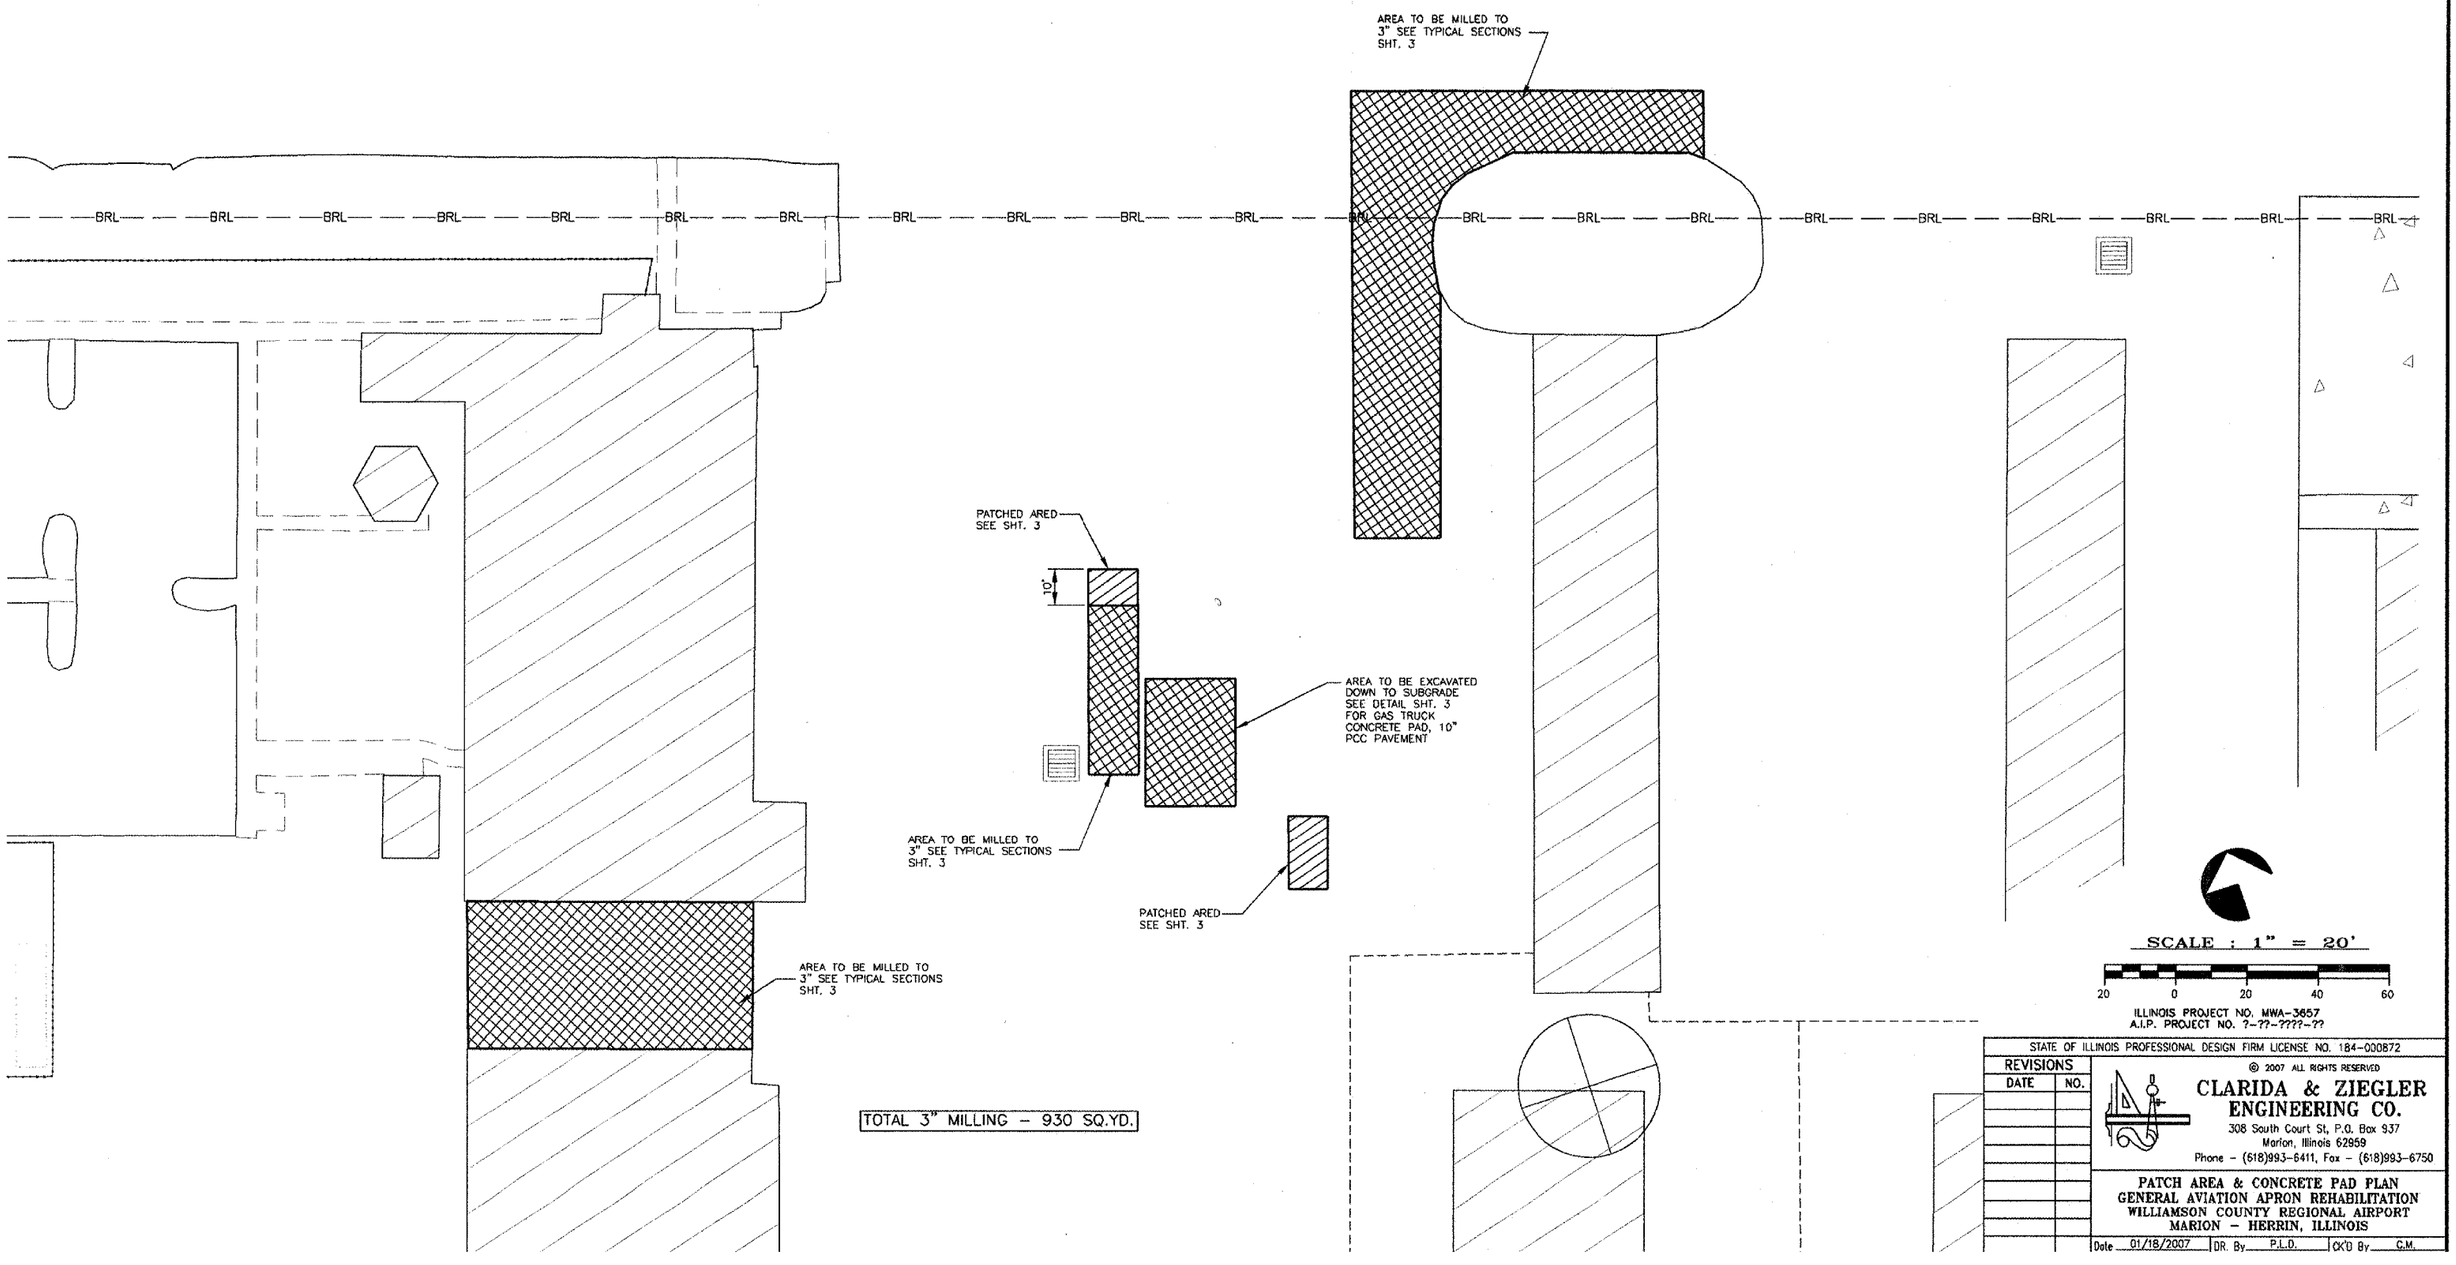

ILLINOIS PROJECT NO. MWA-3657
A.I.P. PROJECT NO. ?-??-????-??

STATE OF ILLINOIS PROFESSIONAL DESIGN FIRM LICENSE NO. 184-000872

REVISIONS	
DATE	NO.

© 2007 ALL RIGHTS RESERVED

CLARIDA & ZIEGLER ENGINEERING CO.
308 South Court St, P.O. Box 937
Marion, Illinois 62959
Phone – (618)993-6411, Fax – (618)993-6750

PATCH AREA & CONCRETE PAD PLAN
GENERAL AVIATION APRON REHABILITATION
WILLIAMSON COUNTY REGIONAL AIRPORT
MARION – HERRIN, ILLINOIS

Date 01/18/2007 | DR. By P.L.D. | CK'D By C.M.