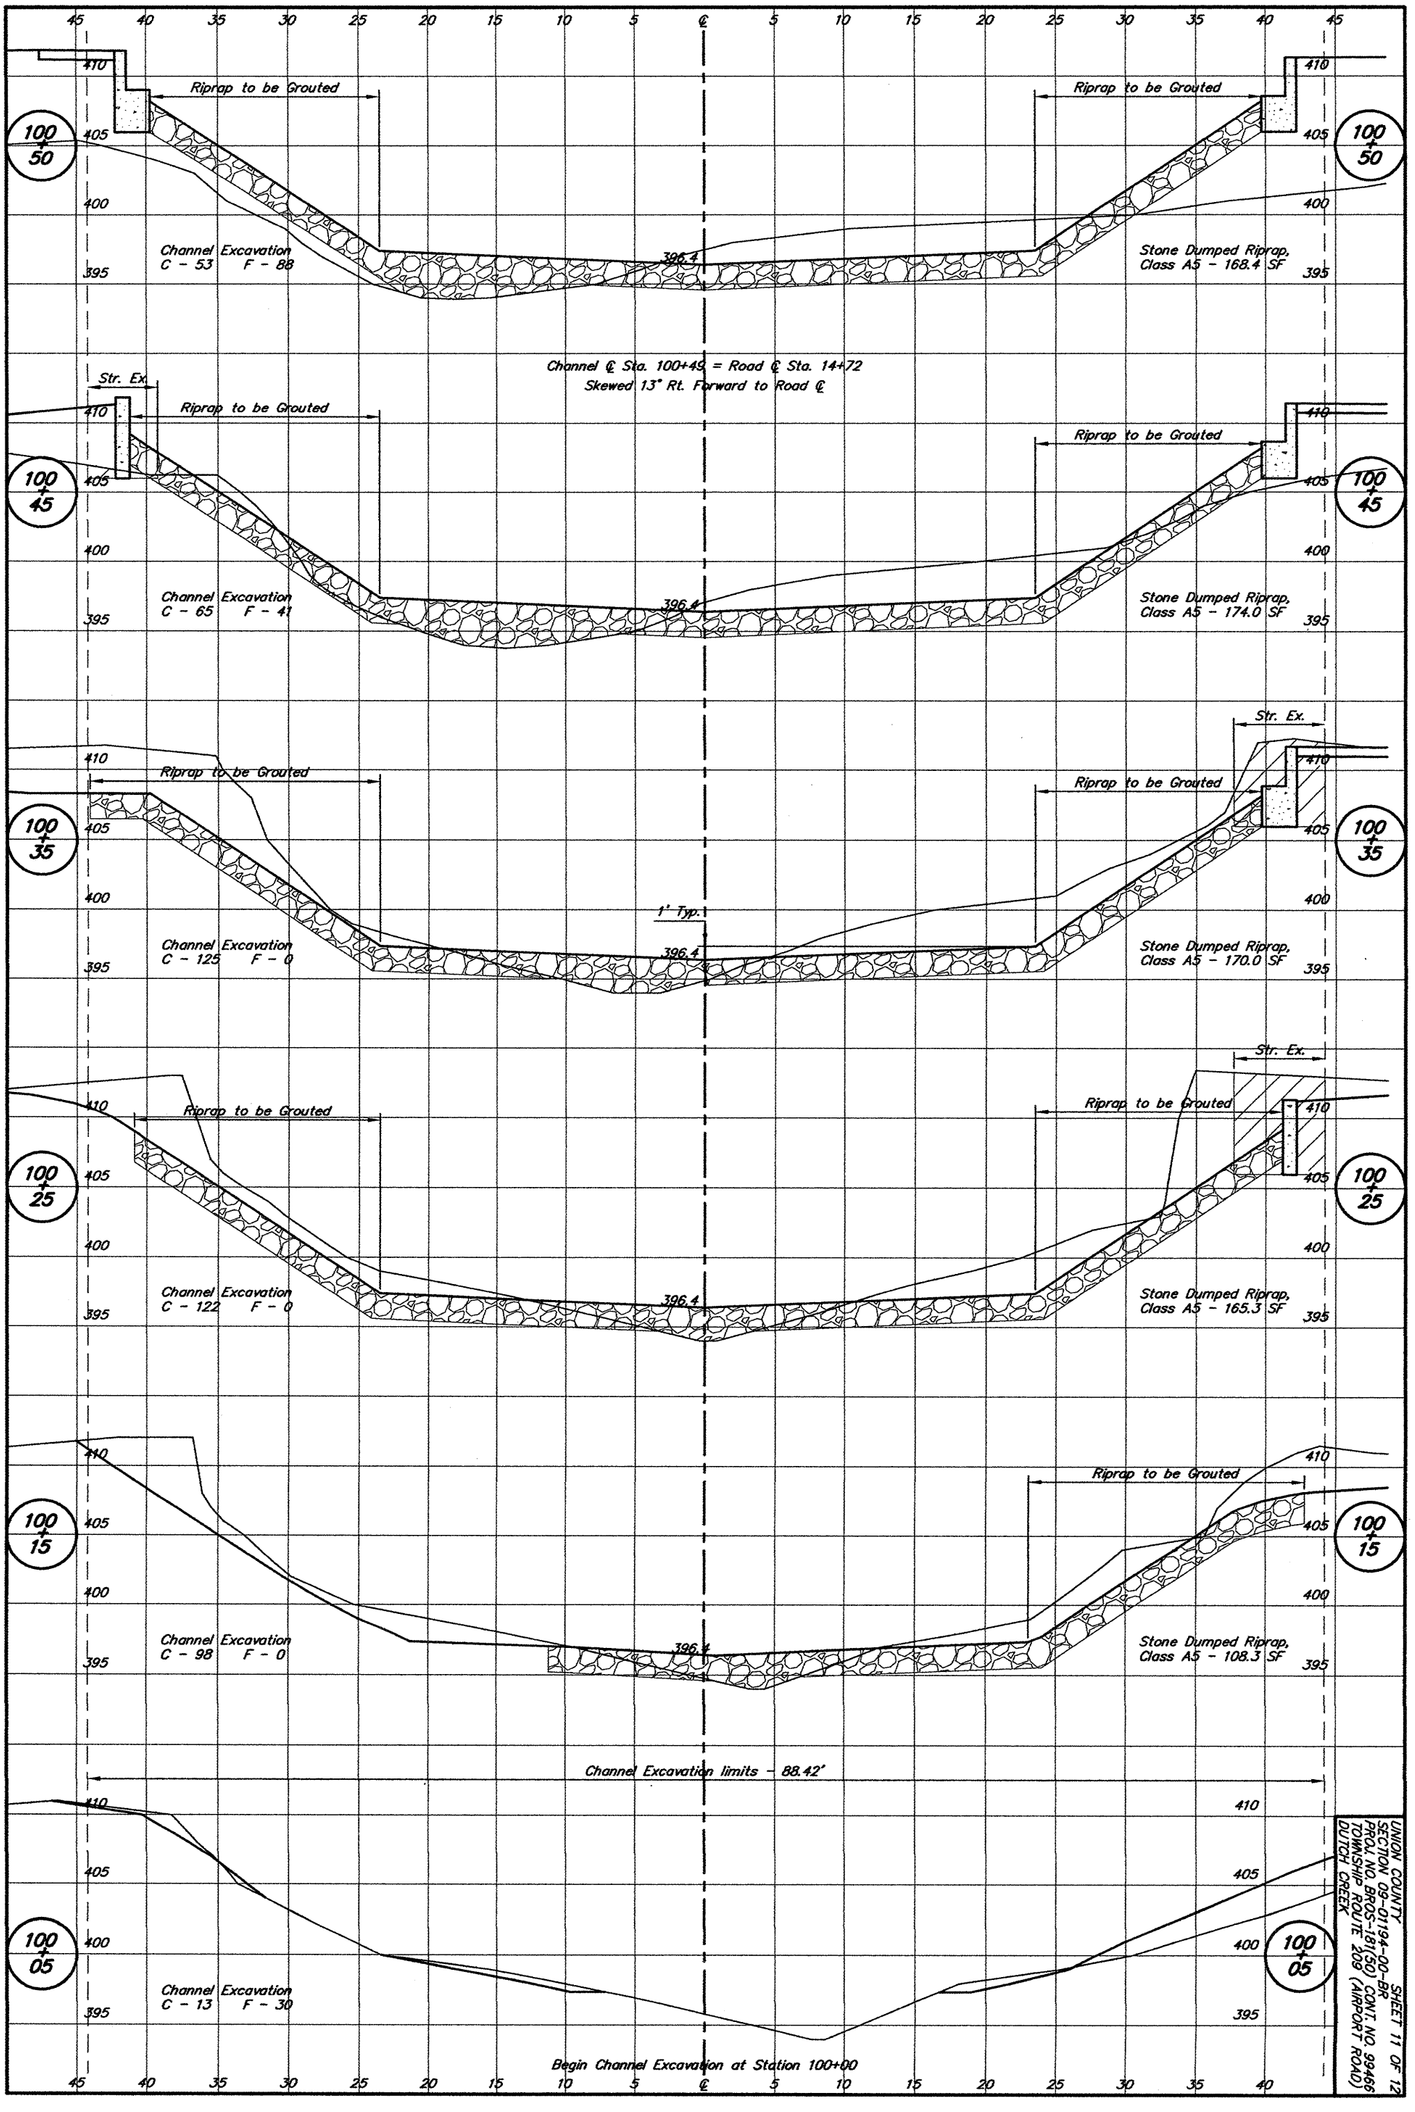

UNION COUNTY SHEET 11 OF 12
SECTION 09-01194-00-BR
PROJ. NO. BROS-181(50) CONT. NO. 99466
TOWNSHIP ROUTE 209 (AIRPORT ROAD)
DUTCH CREEK