ROUTE NO.	SECTION	COUNTY	TOTAL SHEETS	SHEET NO.
132	*	MERCER	23	4
		ILLINOIS	BR-OS-131(44)	

* 97-06118-00-BR 89250

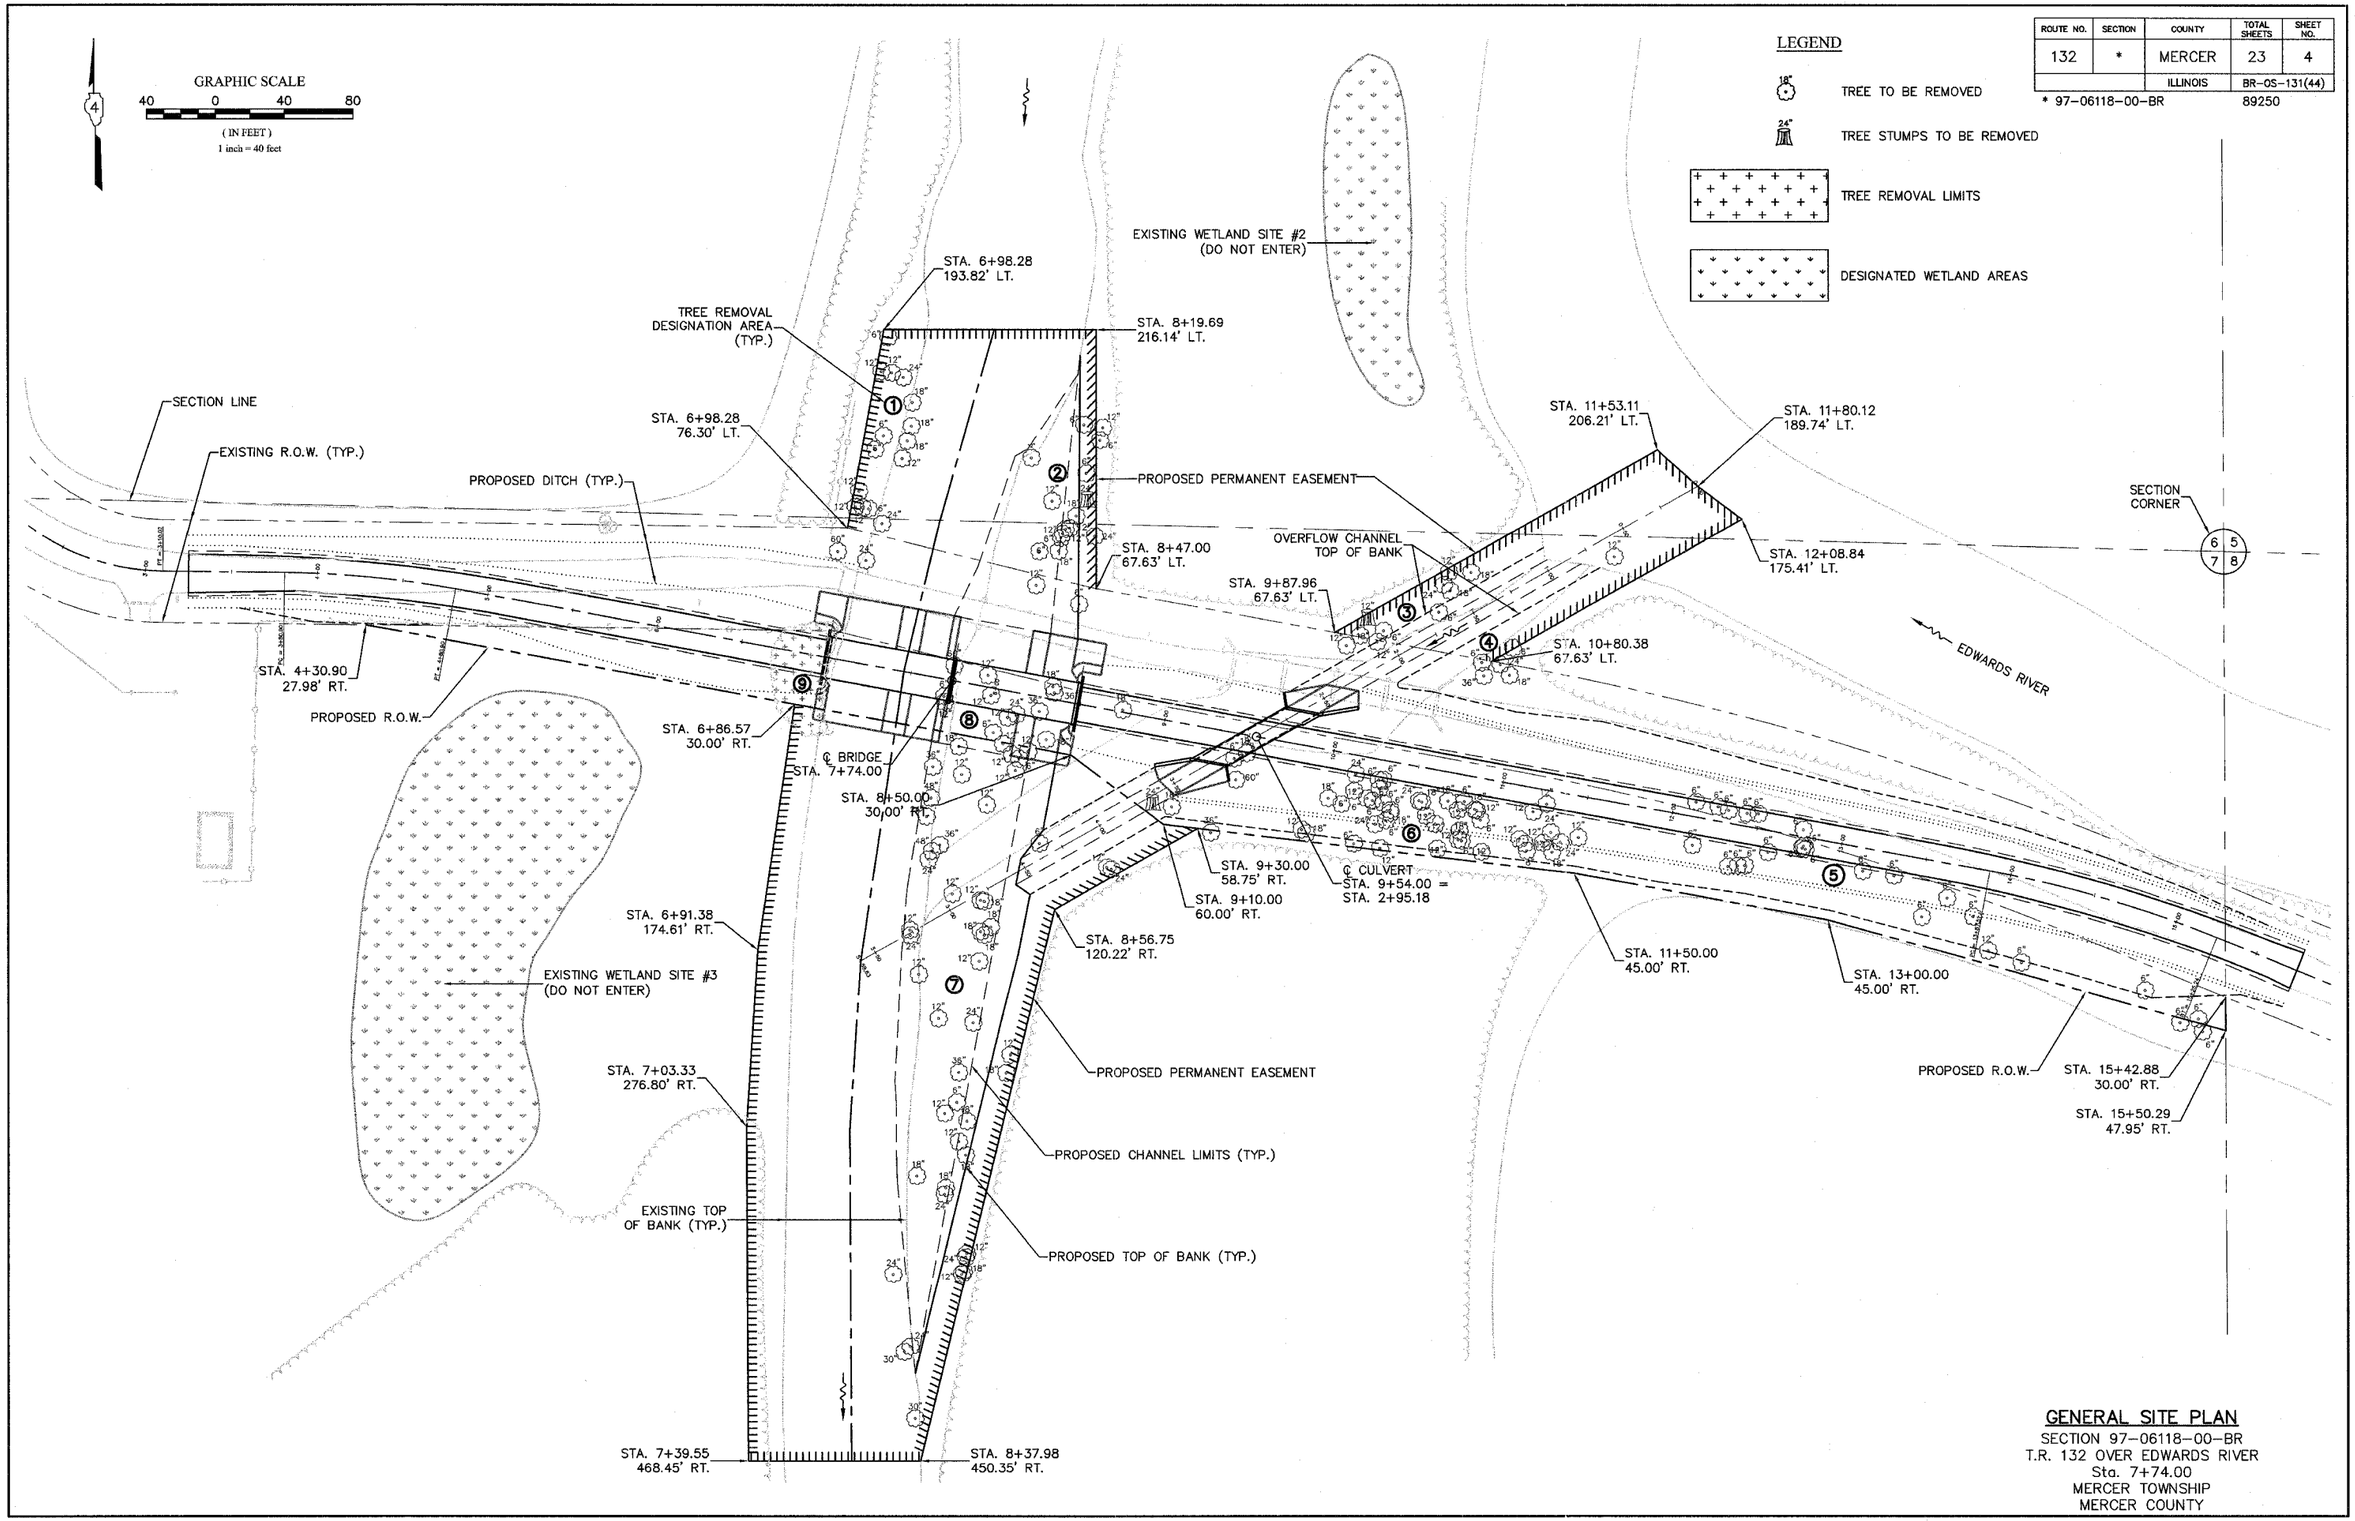

GENERAL SITE PLAN

SECTION 97-06118-00-BR
T.R. 132 OVER EDWARDS RIVER
Sta. 7+74.00
MERCER TOWNSHIP
MERCER COUNTY