93390

F.A. RTE.	SECTION	COUNTY	TOTAL SHEETS	SHEET NO.
*	**	MORGAN	19	9
STA. 10+00.00	TO STA.13+22.95			
FED. ROAD DIST. NO.	ILLINOIS	FED. AID PROJECT		

* WEST CHAMBERS STREET ** 03-00118-00-BR

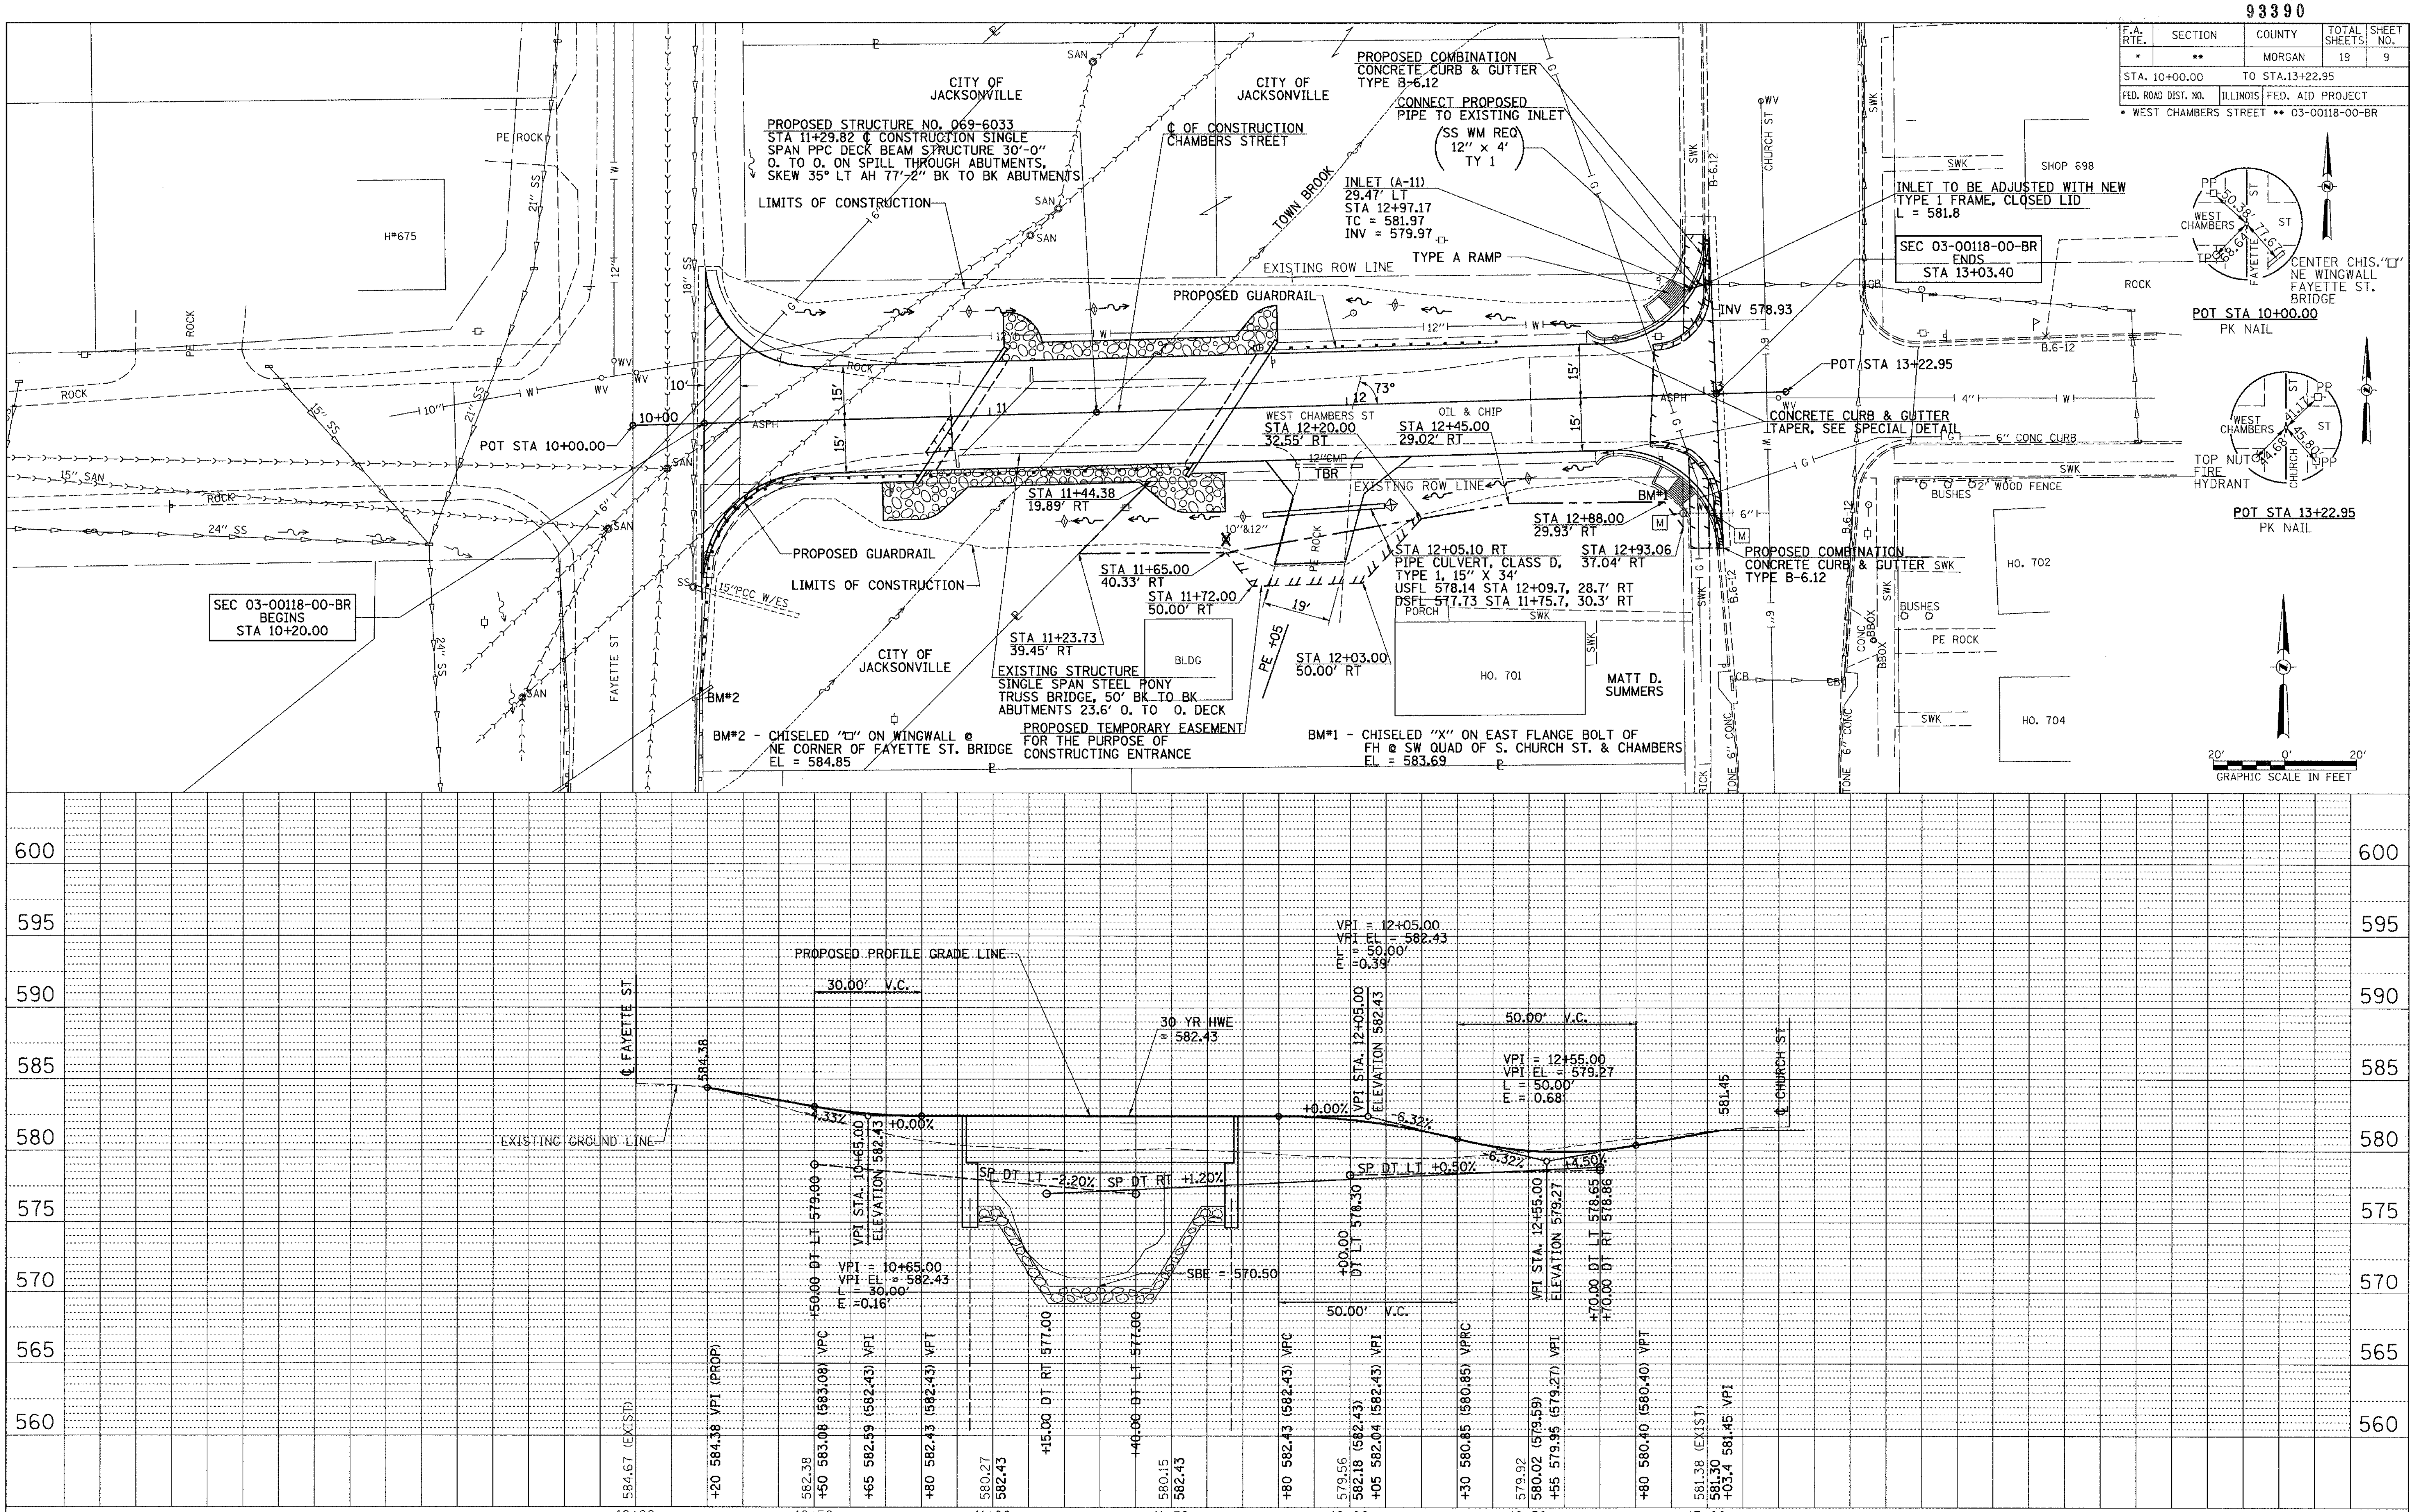

PLAN: SURVEYED / PLOTTED / ALIGNMENT CHECKED / RT. OF WAY CHECKED / CADD FILE NAME / NOTE BOOK / NO. / BY / DATE

PROFILE: SURVEYED / PLOTTED / GRADES CHECKED / B.M. NOTED / STRUCTURE NOTAT'NS CH'KD / NOTE BOOK / NO. / BY / DATE

V:/BRIDGE/2223/2223PP01.DGN

WEST CHAMBERS STREET ROADWAY PLAN & PROFILE, STA 10+00.00 TO STA 13+22.95

...\2223 Morgan\2223pp01.dgn 02/24/2005 08:12:07 AM