93396

COUNTY	ROUTE	SECTION	TOTAL SHEETS	SHEET NO.
ADAMS	FAS 2593	05-00193-00-RS	12	4
STATION 0+00 TO STATION 40+00				
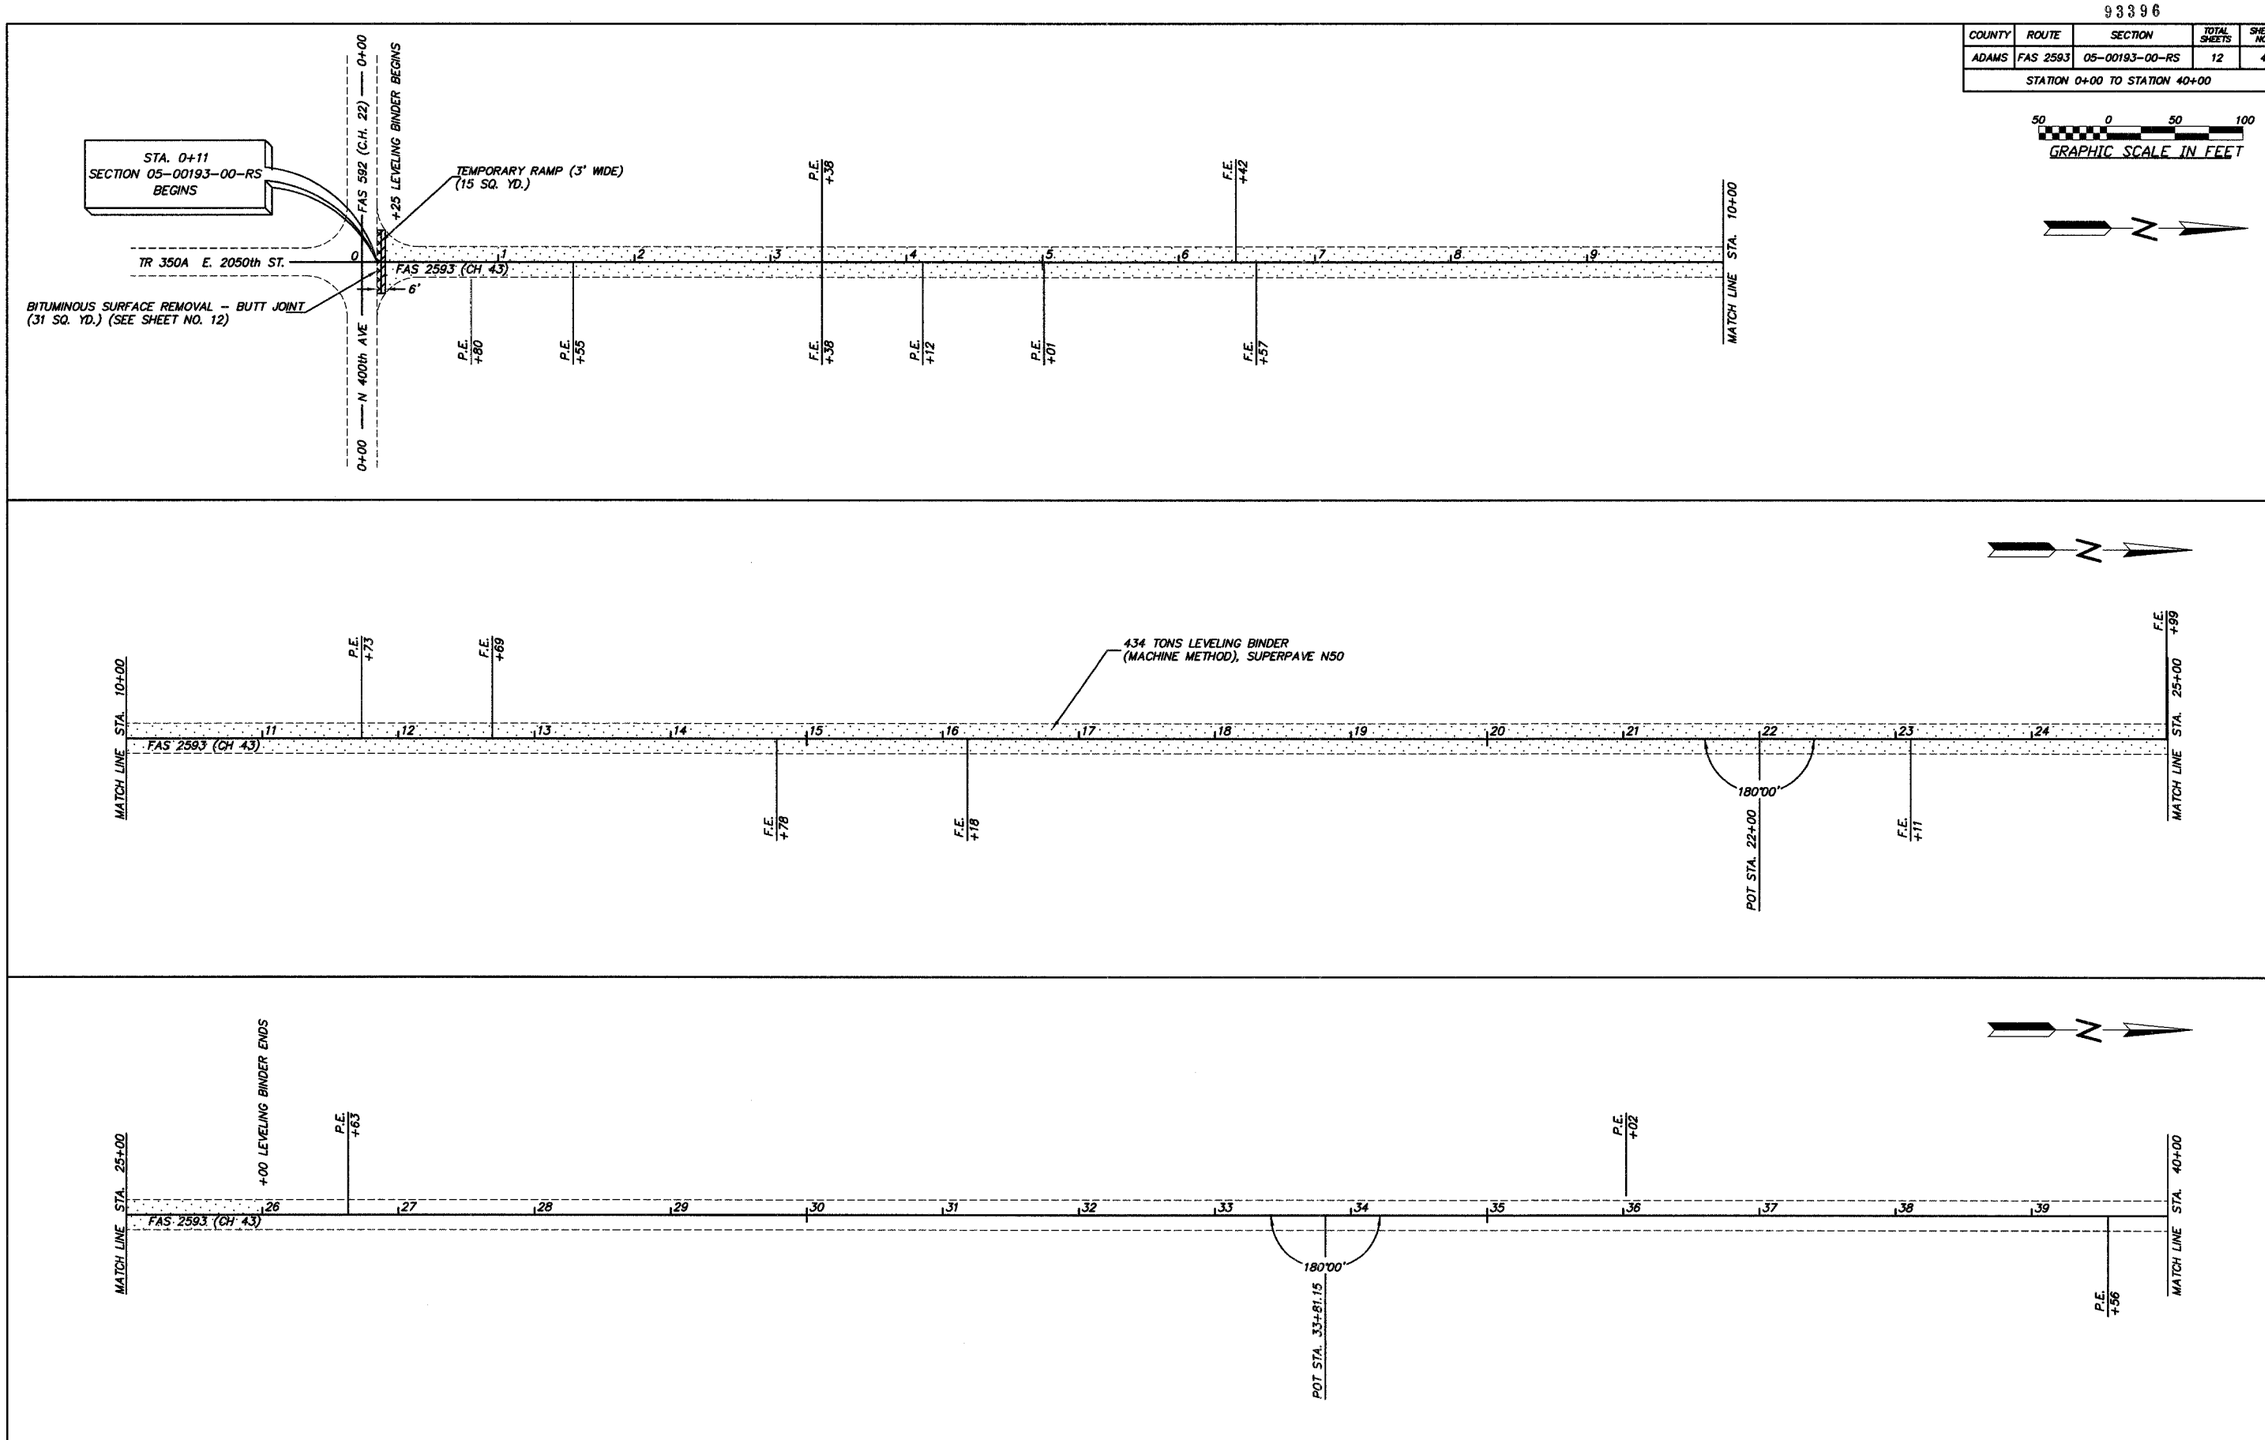
50 0 50 100
GRAPHIC SCALE IN FEET