HARRISBURG-RALEIGH AIRPORT
IL PROJECT NO. HSB-3422
AIP NO. 3-17-0050-B6
CROSS SECTIONS
SHEET 15 OF 24
HA020

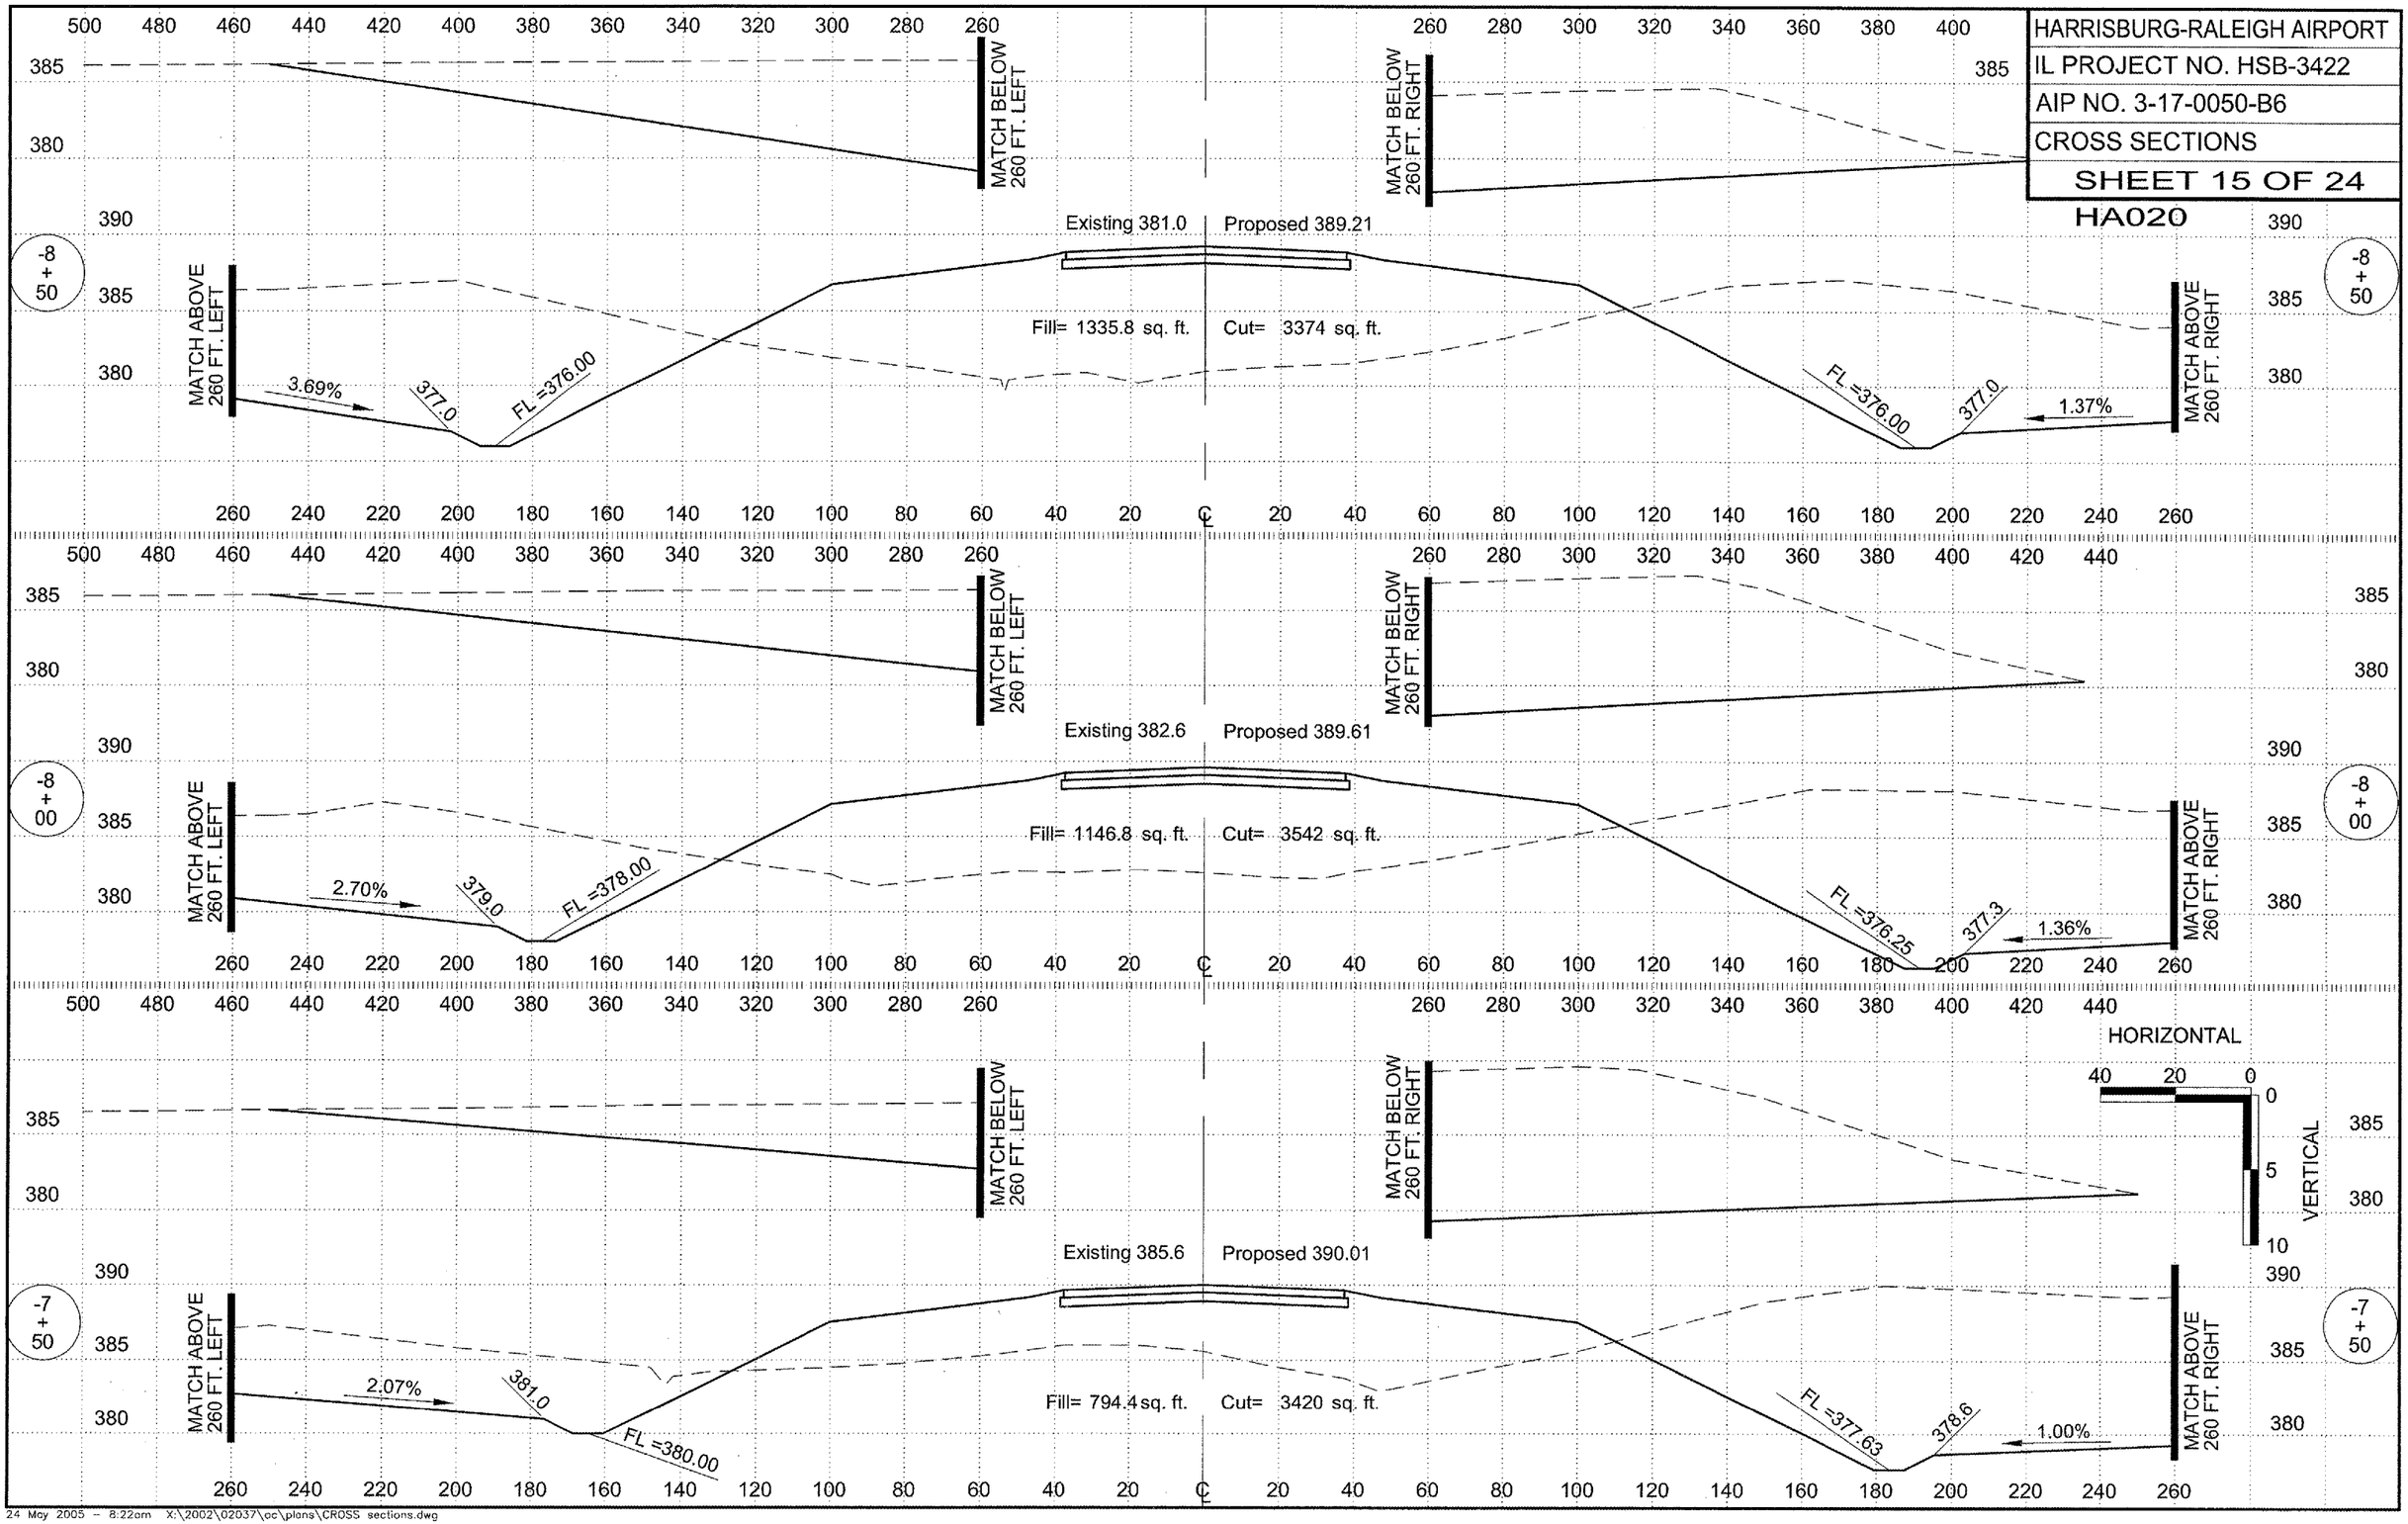

24 May 2005 – 8:22am X:\2002\02037\oc\plans\CROSS sections.dwg