8826101
ST. LOUIS NATIONAL STOCKYARDS
TOTAL HOLDING SHEET (68.8 +/- AC.)
(PARCEL TABLE ON SHEET 16)

N

SPACE RESERVED FOR RECORDING OFFICER

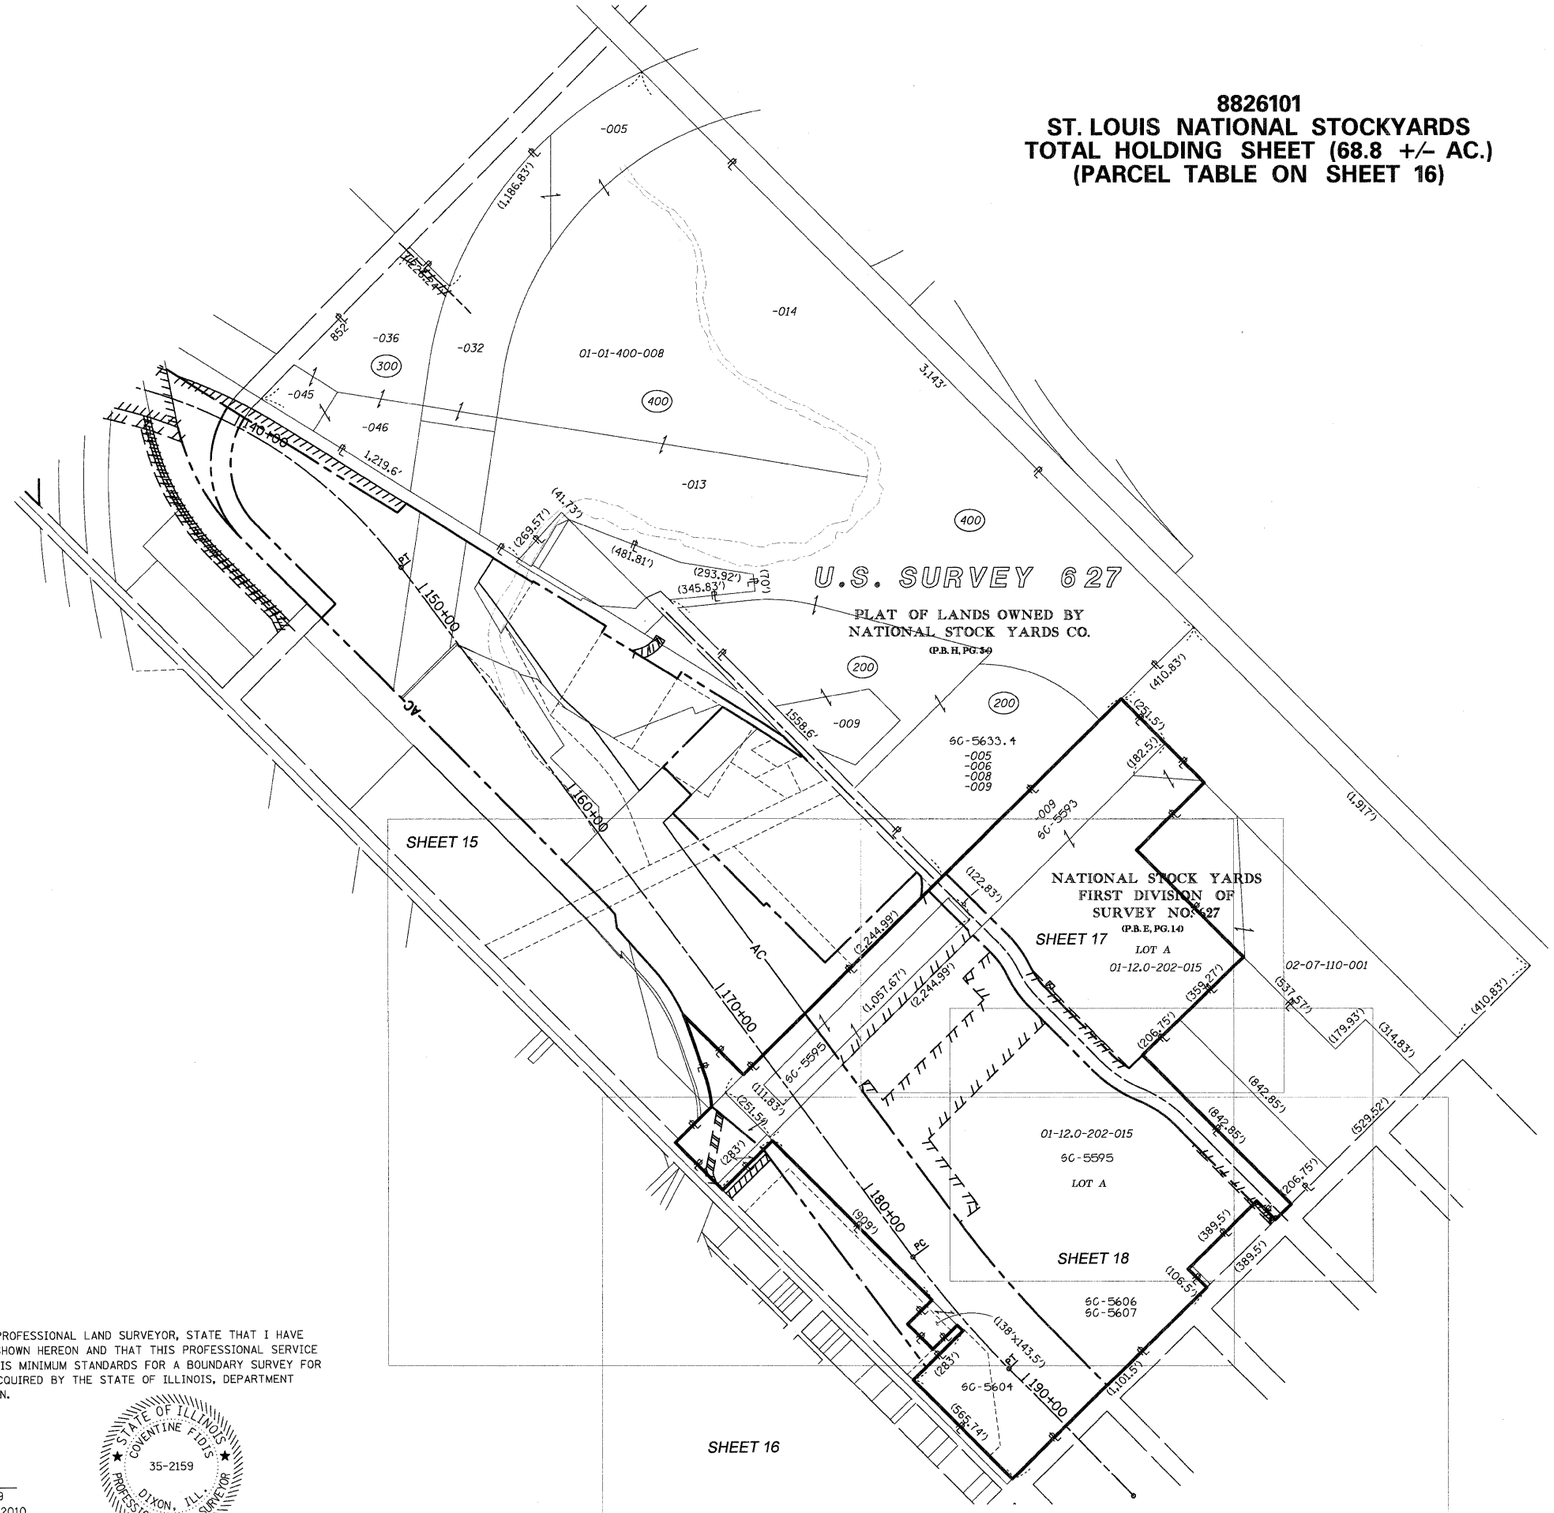

STATE OF ILLINOIS)
) SS
COUNTY OF)

I, COVENTIVE FIDIS, AN ILLINOIS PROFESSIONAL LAND SURVEYOR, STATE THAT I HAVE SURVEYED THE PLAT OF HIGHWAY SHOWN HEREON AND THAT THIS PROFESSIONAL SERVICE CONFORMS TO THE CURRENT ILLINOIS MINIMUM STANDARDS FOR A BOUNDARY SURVEY FOR THE PROPOSED PARCEL(S) TO BE ACQUIRED BY THE STATE OF ILLINOIS, DEPARTMENT OF TRANSPORTATION, SHOWN HEREON.

DATED

STATE OF ILLINOIS
COVENTINE FIDIS
35-2159
DIXON, ILL.
PROFESSIONAL LAND SURVEYOR

COVENTINE FIDIS, PLS NO. 35-2159
LICENSE EXPIRATION DATE: 11/30/2010

COMPLETION DATE OF FIELD WORK PERFORMED	
LAND SURVEY:	ROW STAKING:

ILLINOIS DEPARTMENT OF TRANSPORTATION
PLAT OF HIGHWAYS
FAP ROUTE 998 (IL 3)
SECTION 82-1K
ST. CLAIR COUNTY
JOB NO. R-98-026-08
STATION 170+00 TO STATION 193+00

300' 0 300' 600'
SCALE: 1" = 300'

SHEET 20 OF

ILLINOIS DEPARTMENT OF TRANSPORTATION
DIVISION OF HIGHWAYS/REGION 5/DISTRICT 8
1102 EASTPORT PLAZA DRIVE
COLLINSVILLE, ILLINOIS 62234-6198

F.A. RTE.	SECTION	COUNTY	TOTAL SHEETS	SHEET NO.
			190	138
		CONTRACT NO.		
FED. ROAD DIST. NO.	ILLINOIS	FED. AID PROJECT		

REV. 10/28/10