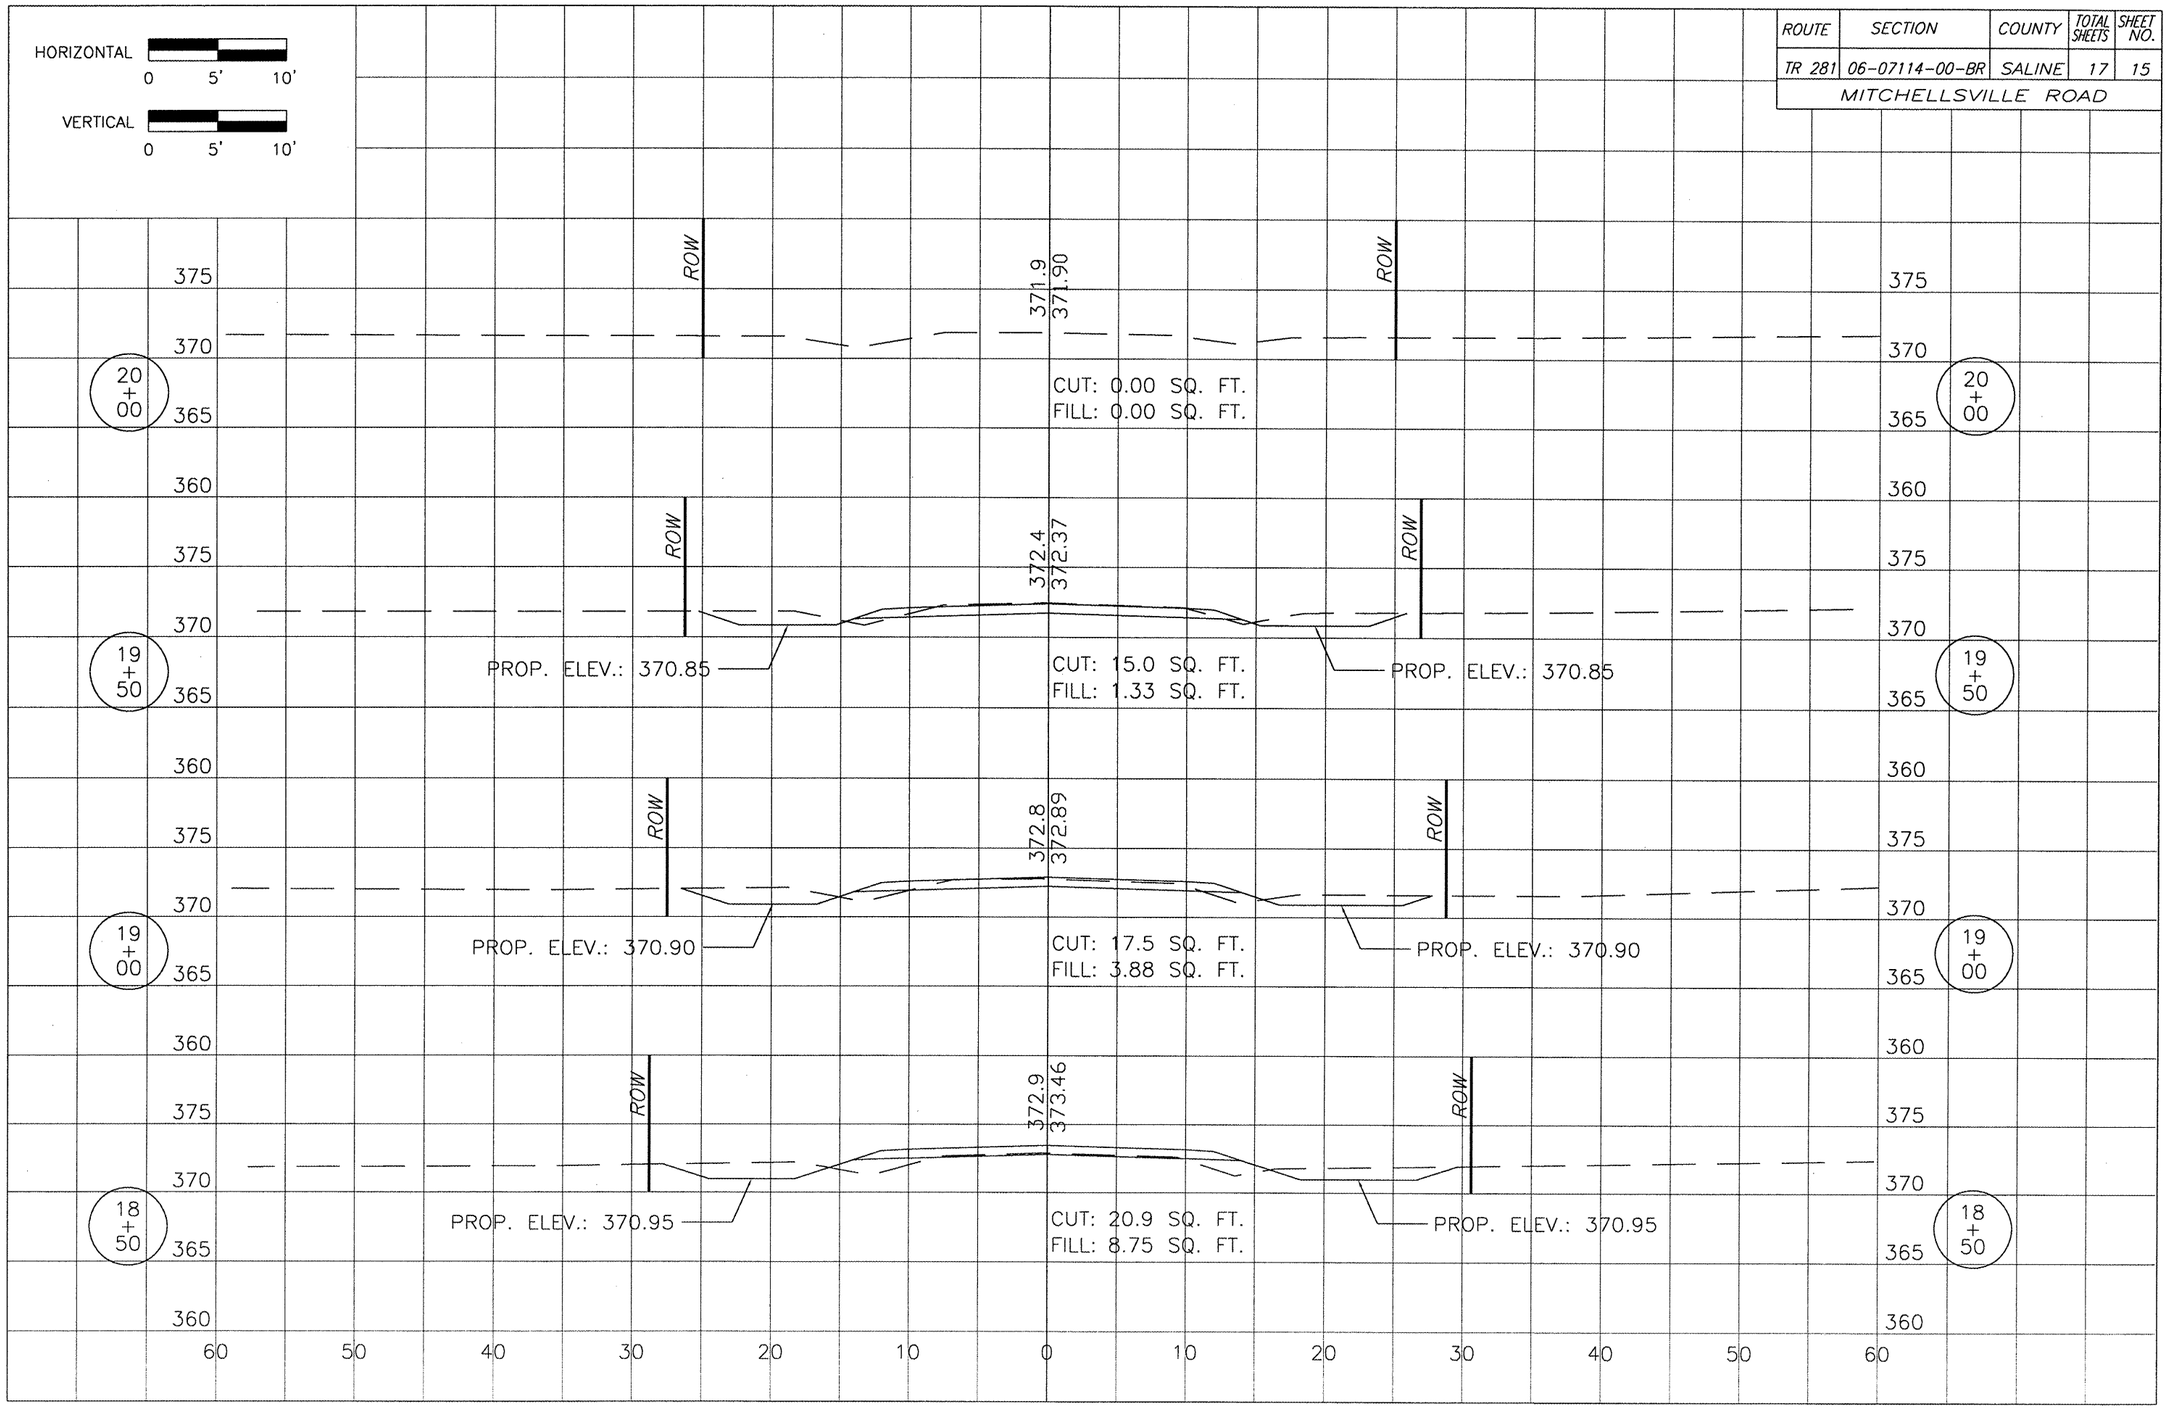| ROUTE | SECTION | COUNTY | TOTAL SHEETS | SHEET NO. |
|---|---|---|---|---|
| TR 281 | 06-07114-00-BR | SALINE | 17 | 15 |
| MITCHELLSVILLE ROAD | | | | |