PART OF THE SW 1/4 OF SECTION 33, T46N, R10 EAST OF THE 3rd PM, LAKE COUNTY, ILLINOIS

PARCEL NO.	OWNER	TOTAL HOLDING ACRES / m²	R.O.W. REQUIRED ACRES / m²	PREVIOUSLY DEDICATED ACRES / m²	REMAINDER ACRES / m²	EASEMENTS TEMP ACRES / m²	EASEMENTS PERM ACRES / m²	EASEMENT PURPOSE	PERMANENT TAX NUMBER	PROPERTY ACQUIRED BY
1EP0020	WARREN REGNIER, JR., KATHLEEN J. REGNIER, W.J. SULLIVAN, JR. & SHERRILL L. SULLIVAN	0.265 1073	DED-0.010 40	N/A	0.265 1073	N/A	N/A	N/A	02-33-306-034 02-33-306-018	
1EP0021	COLE TAYLOR BANK, AS TRUSTEE TRUST NO. 80-250	5.427 21964	N/A	N/A	5.427 21964	0.184 744	N/A	GRADING	02-33-303-006 02-33-303-005	
1EP0027	LAKE VILLA COMMUNITY CONSOLIDATED SCHOOL DISTRICT NO. 41	0.342 1385	DED-0.025 101	N/A	0.342 1385	N/A	N/A	N/A	02-33-306-035	
1EP3024	REGIONAL BOARD OF SCHOOL TRUSTEES OF LAKE COUNTY, ILLINOIS SCHOOL DIST.#41	0.337 1362	N/A	N/A	0.337 1362	0.015 61 660 s.f.	N/A	GRADING	02-33-306-017 02-33-306-016	

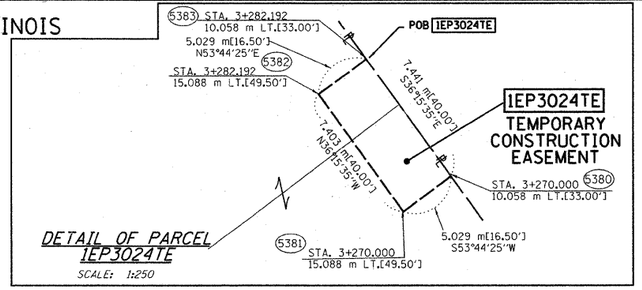

BASIS OF BEARING IS THE ILLINOIS STATE PLANE COORDINATE SYSTEM (EAST ZONE NAD 83)

N

5 0 5 10 15 20 25
1:500

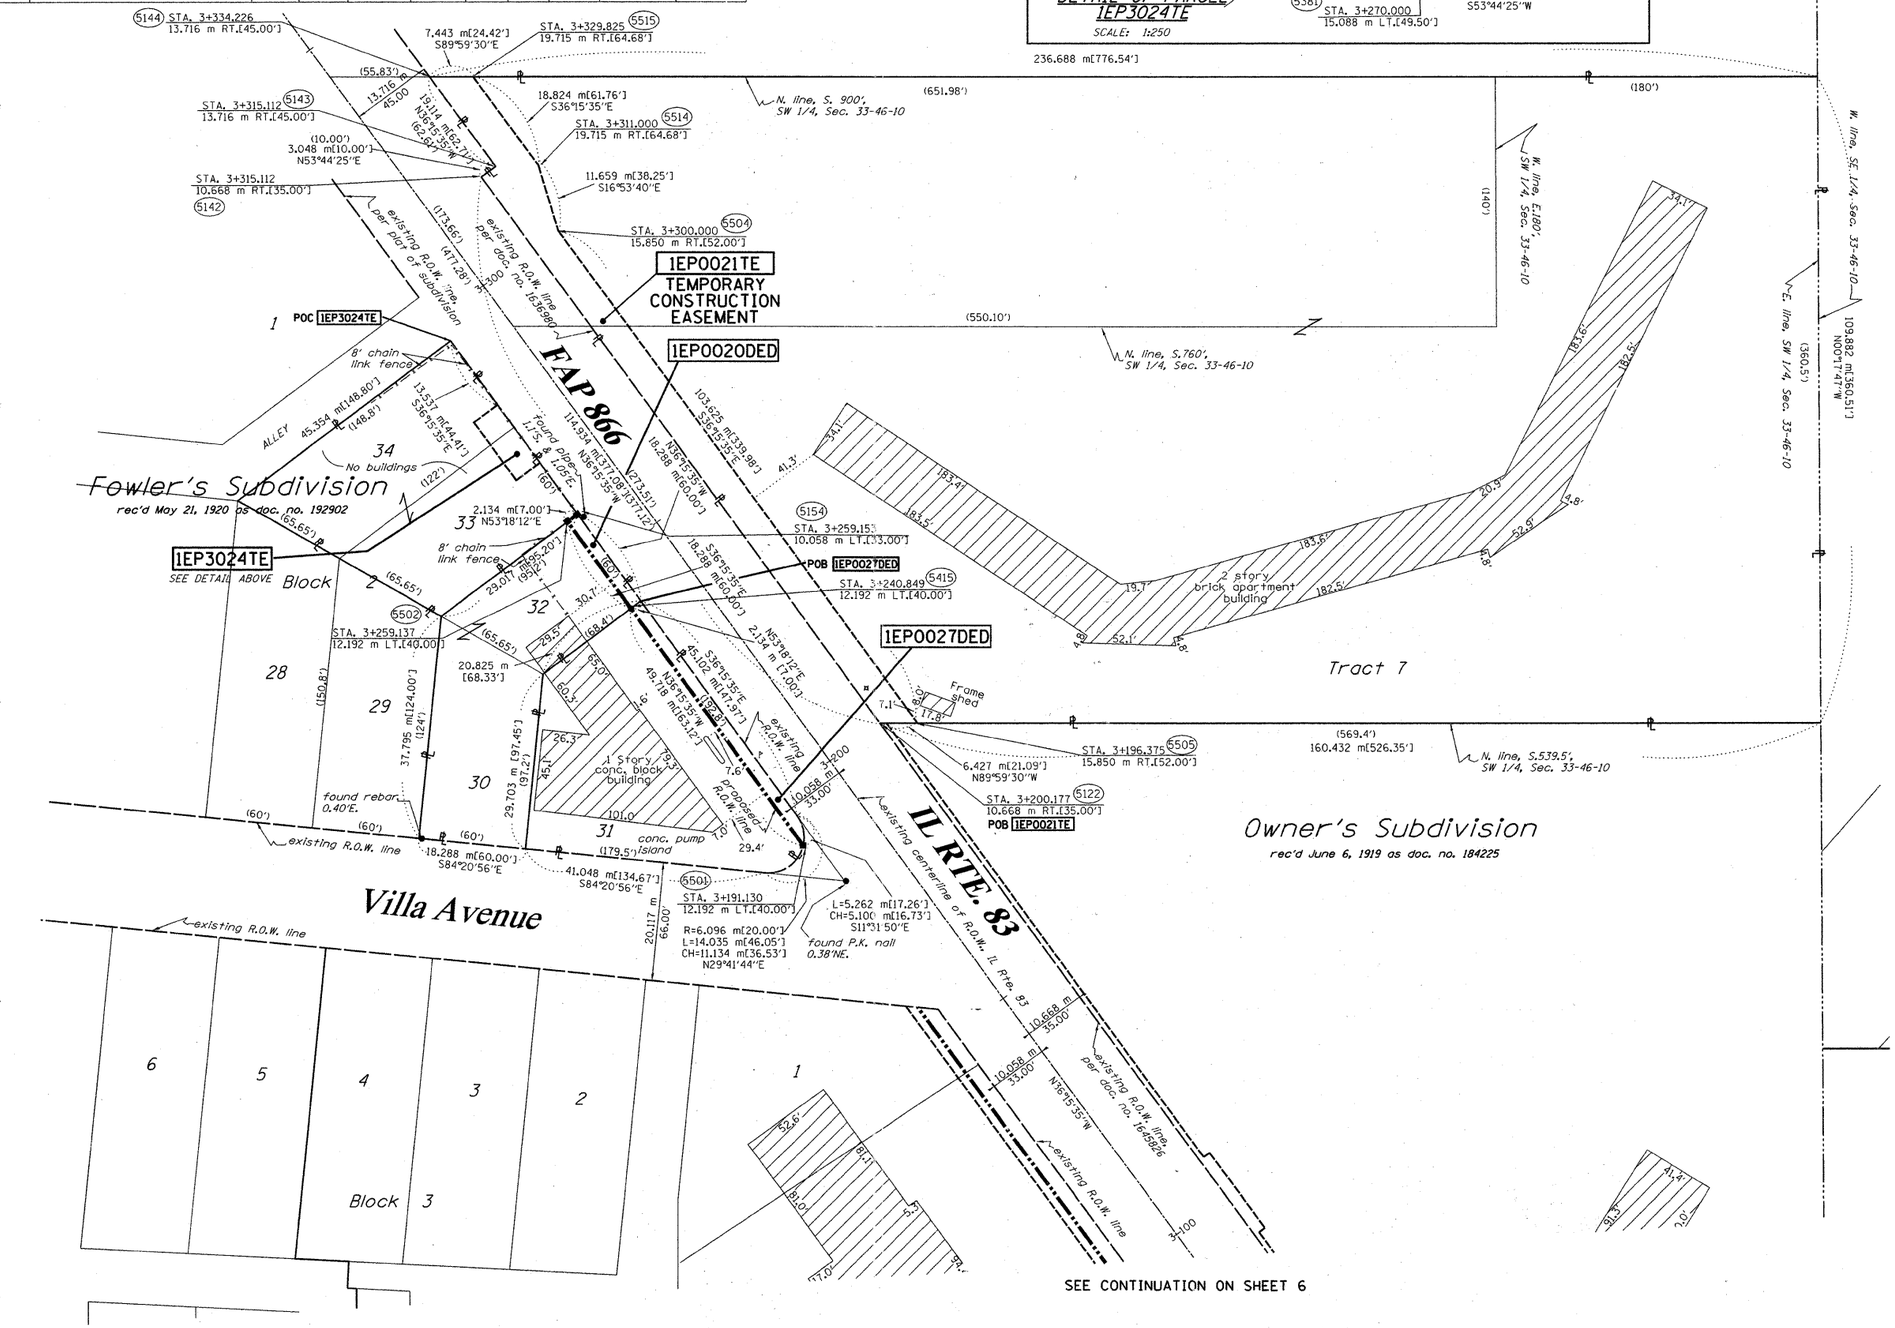

LEGEND (METRIC)

- EXISTING CENTERLINE
- PROPOSED CENTERLINE
- EXISTING RIGHT OF WAY LINE
- PROPOSED RIGHT OF WAY LINE
- PROPOSED EASEMENT LINE
- SECTION LINE
- QUARTER SECTION LINE
- QUARTER QUARTER SECTION LINE
- PROPERTY (DEED) LINE
- APL — APPARENT PROPERTY LINE
- 121.45 — MEASURED DIMENSION
- 123.45 (COMP) — COMPUTED DIMENSION
- (123.45) — RECORDED DIMENSION
- ● — FOUND IRON PIPE OR IRON ROD
- ○ — SET ⅝ INCH IRON ROD
- PERMANENT SURVEY MONUMENT. I.D.O.T. STD. 2135 (TO BE SET BY OTHERS)
- \+ — CUT CROSS FOUND OR SET
- SAME OWNERSHIP
- TEL — EXISTING TELEPHONE SPLICE BOX
- LGT — EXISTING STREET LIGHT
- EXISTING MAIL BOX
- WELL — EXISTING WELL HEAD
- ■ STAKING OF PROPOSED RIGHT OF WAY. SET ⅝ INCH METAL ROD WITH DIVISION OF HIGHWAY SURVEY MARKER TO MONUMENT THE POSITION SHOWN, IDENTIFIED BY INSCRIPTION DATA AND SURVEYORS REGISTRATION NUMBER.
- ■M STAKING OF PROPOSED RIGHT OF WAY IN CULTIVATED AREAS. SET ⅝ INCH METAL ROD WITH DIVISION OF HIGHWAY SURVEY MARKER 20 INCHES BELOW GROUND SURFACE TO MONUMENT THE POSITION SHOWN, IDENTIFIED BY INSCRIPTION DATA AND SURVEYORS REGISTRATION NUMBER.

SECTION CORNER — QUARTER SECTION CORNER

RONALD F. HODGEN 2630 PROFESSIONAL LAND SURVEYOR STATE OF ILLINOIS JOLIET, ILLINOIS

STATE OF ILLINOIS)
) SS
COUNTY OF WILL)

THIS IS TO CERTIFY THAT RUETTIGER, TONELLI & ASSOCIATES, INC., AN ILLINOIS DESIGN FIRM, HAS SURVEYED THE PLAT OF HIGHWAYS SHOWN HEREON IN SECTION 33, TOWNSHIP 46 NORTH, RANGE 10 EAST OF THE THIRD PRINCIPAL MERIDIAN, LAKE COUNTY. THAT THE SURVEY IS TRUE AND COMPLETE AS SHOWN TO THE BEST OF MY KNOWLEDGE AND BELIEF, THAT THE PLAT CORRECTLY REPRESENTS SAID SURVEY, THAT ALL MONUMENTS FOUND AND ESTABLISHED ARE OF PERMANENT QUALITY AND OCCUPY THE POSITIONS SHOWN THEREON AND THAT THE MONUMENTS ARE SUFFICIENT TO ENABLE THE SURVEY TO BE RETRACED. MADE FOR THE DEPARTMENT OF TRANSPORTATION, STATE OF ILLINOIS.

DATED AT JOLIET, ILLINOIS THIS 22nd DAY OF April, 2008 A.D.

RONALD F. HODGEN P.L.S. NO. 2630

RUETTIGER, TONELLI & ASSOCIATES, INC.
Land Surveyors/Engineers/Planners/Landscape Architects/G.I.S. Consultants
2174 OMEIDA STREET, JOLIET, ILLINOIS 60435, PH. (815) 744-6600 FAX (815) 744-0101
2630 SOUTH WASHINGTON STREET SUITE 170, NAPERVILLE, ILLINOIS 60565, PH. (630) 420-7740 FAX (630) 420-7741

RECEIVED
JUN 17 2008
PLATS & LEGALS

REVISIONS
3-28-2008 / REVISED 0024TE TO 3024TE
4-21-2008 / SPLIT OFF PARCEL 0027 FROM 0020
4-22-2008 / ADDED OWNER TO 0027

ILLINOIS DEPARTMENT OF TRANSPORTATION
PLAT OF HIGHWAYS
FAP 866 IL RTE. 83

LAKE COUNTY
JOB NO. R-91-058-01
STATION 3+150 TO STATION 3+350

SCALE 1:500 — SHEET 7 OF 9

ILLINOIS DEPARTMENT OF TRANSPORTATION
DIVISION OF HIGHWAYS/DISTRICT 1
201 WEST CENTER COURT
SCHAUMBURG, ILLINOIS 60196

21

ROUTE: FAP 866 IL RTE. 83 — SECTION: — COUNTY: LAKE — JOB NO. R-91-058-01 — RT&A 20021360.00 IL RTE. 83