Contract 85516

WINNEBAGO COUNTY ILLINOIS	ROUTE	SECTION	SHEET
	8	04-00361-00-PV	10 OF 56
	HONONEGAH ROAD		

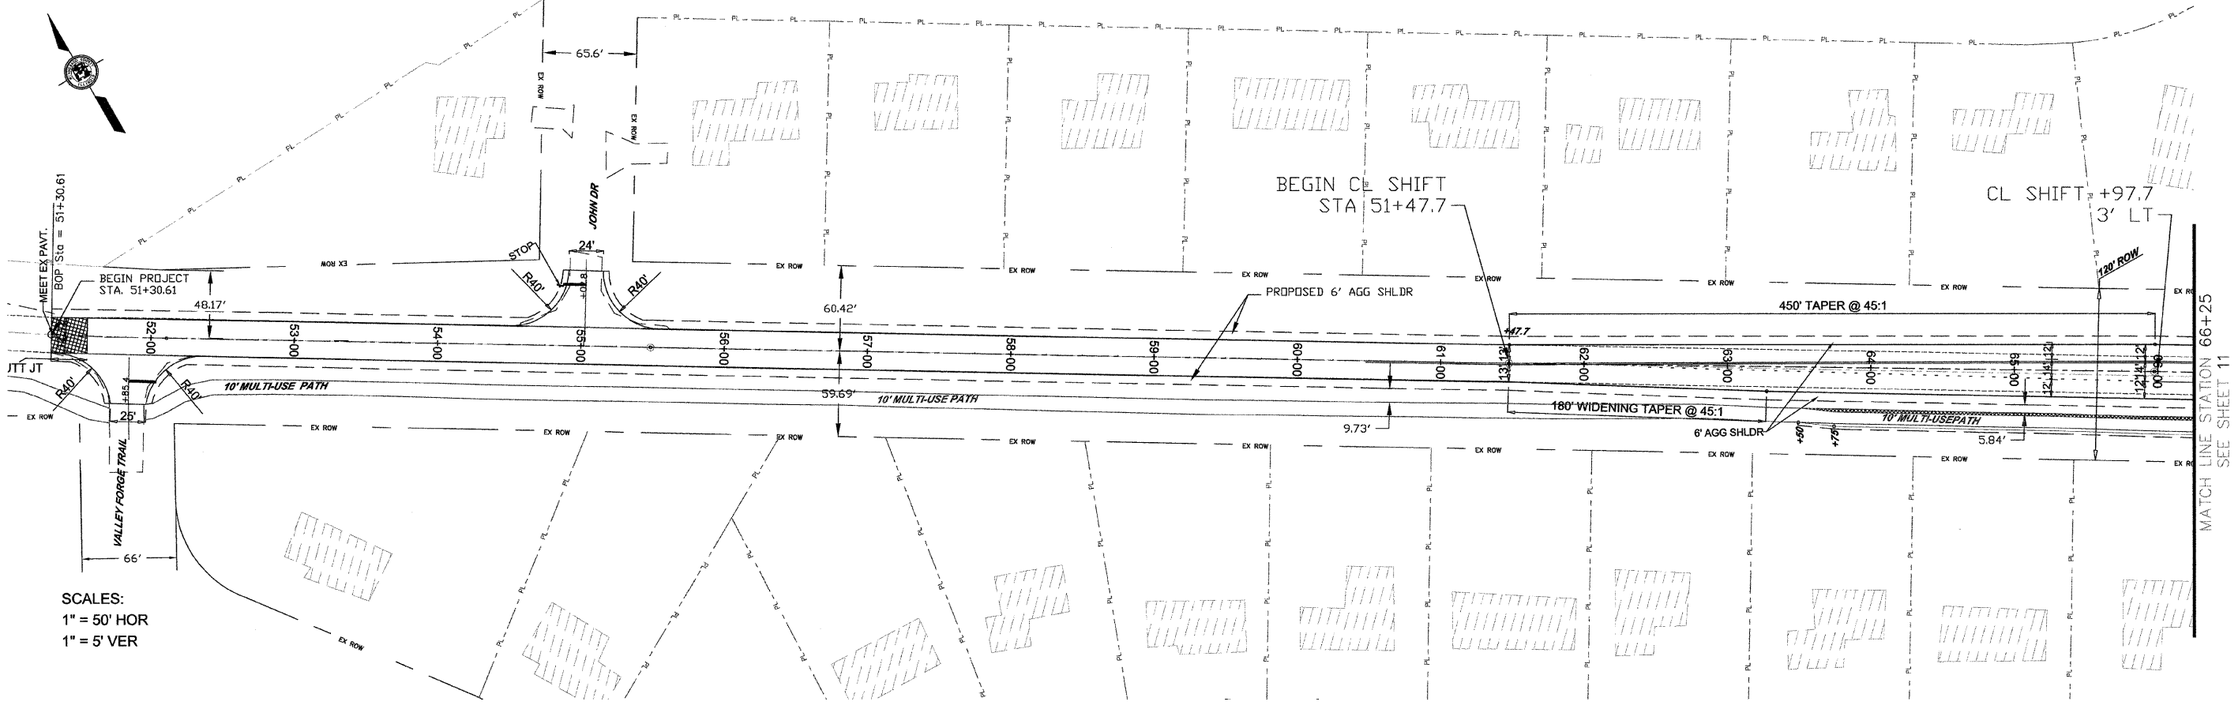

SCALES:
1" = 50' HOR
1" = 5' VER

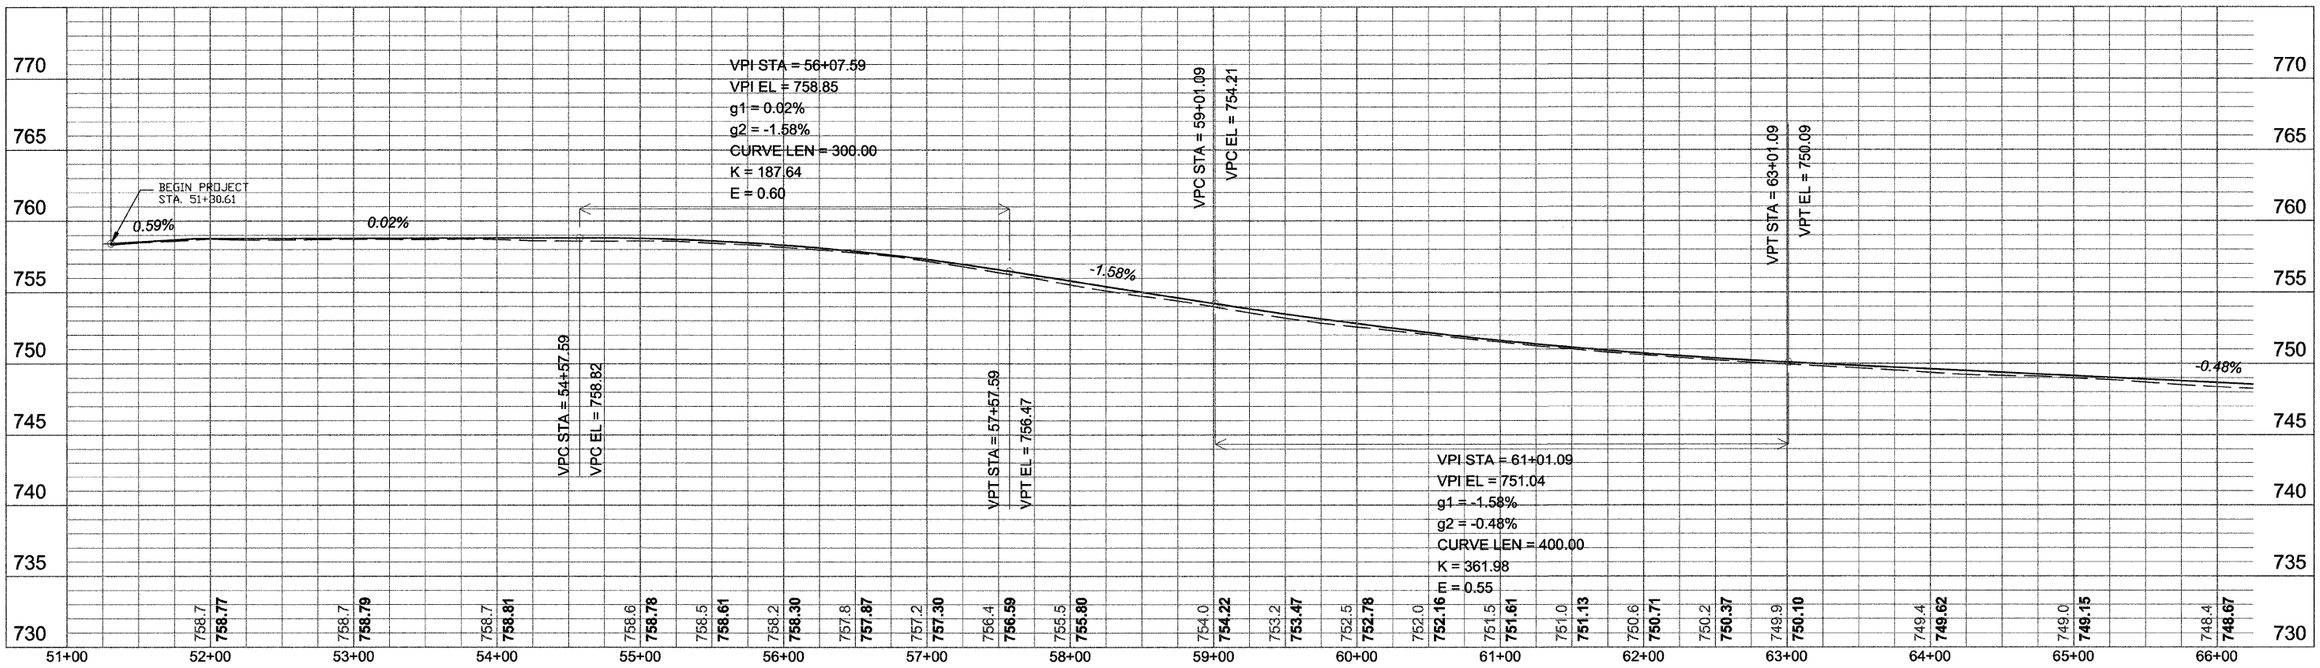

PLAN & PROFILE–HONONEGAH RD