Contract 85516

ROUTE	SECTION	SHEET
C.H. 8	04-00361-00-PV	35 OF 56
HONONEGAH ROAD		

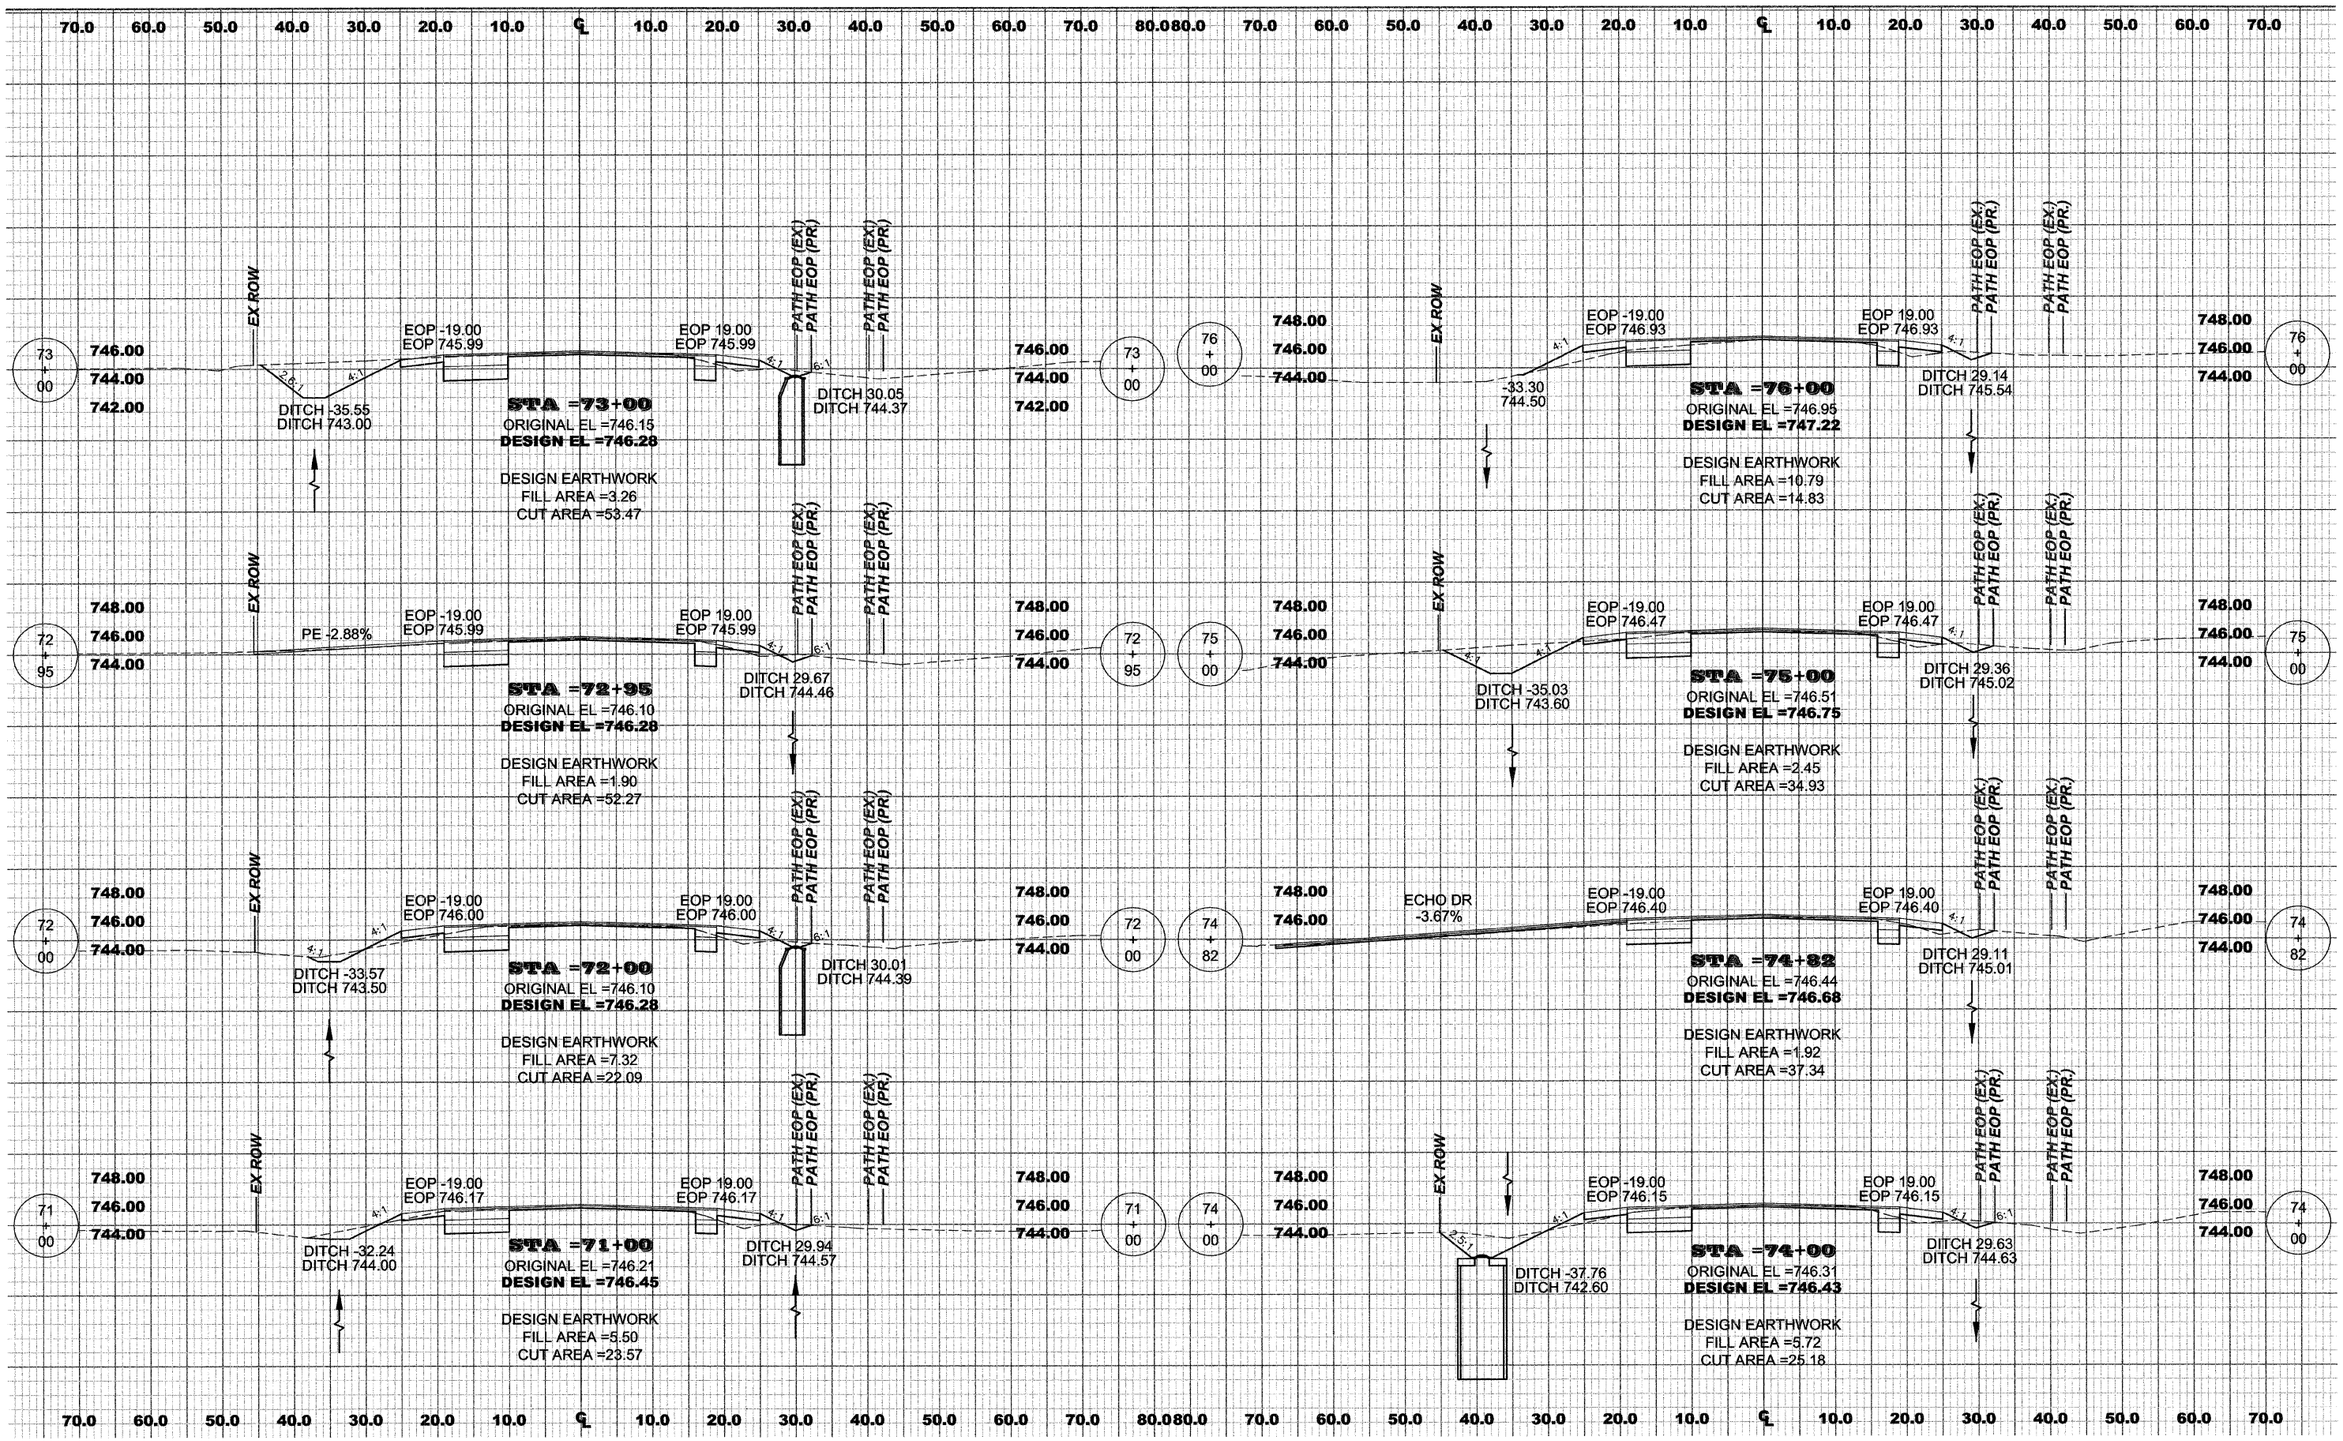

HONONEGAH ROAD
CROSS-SECTION