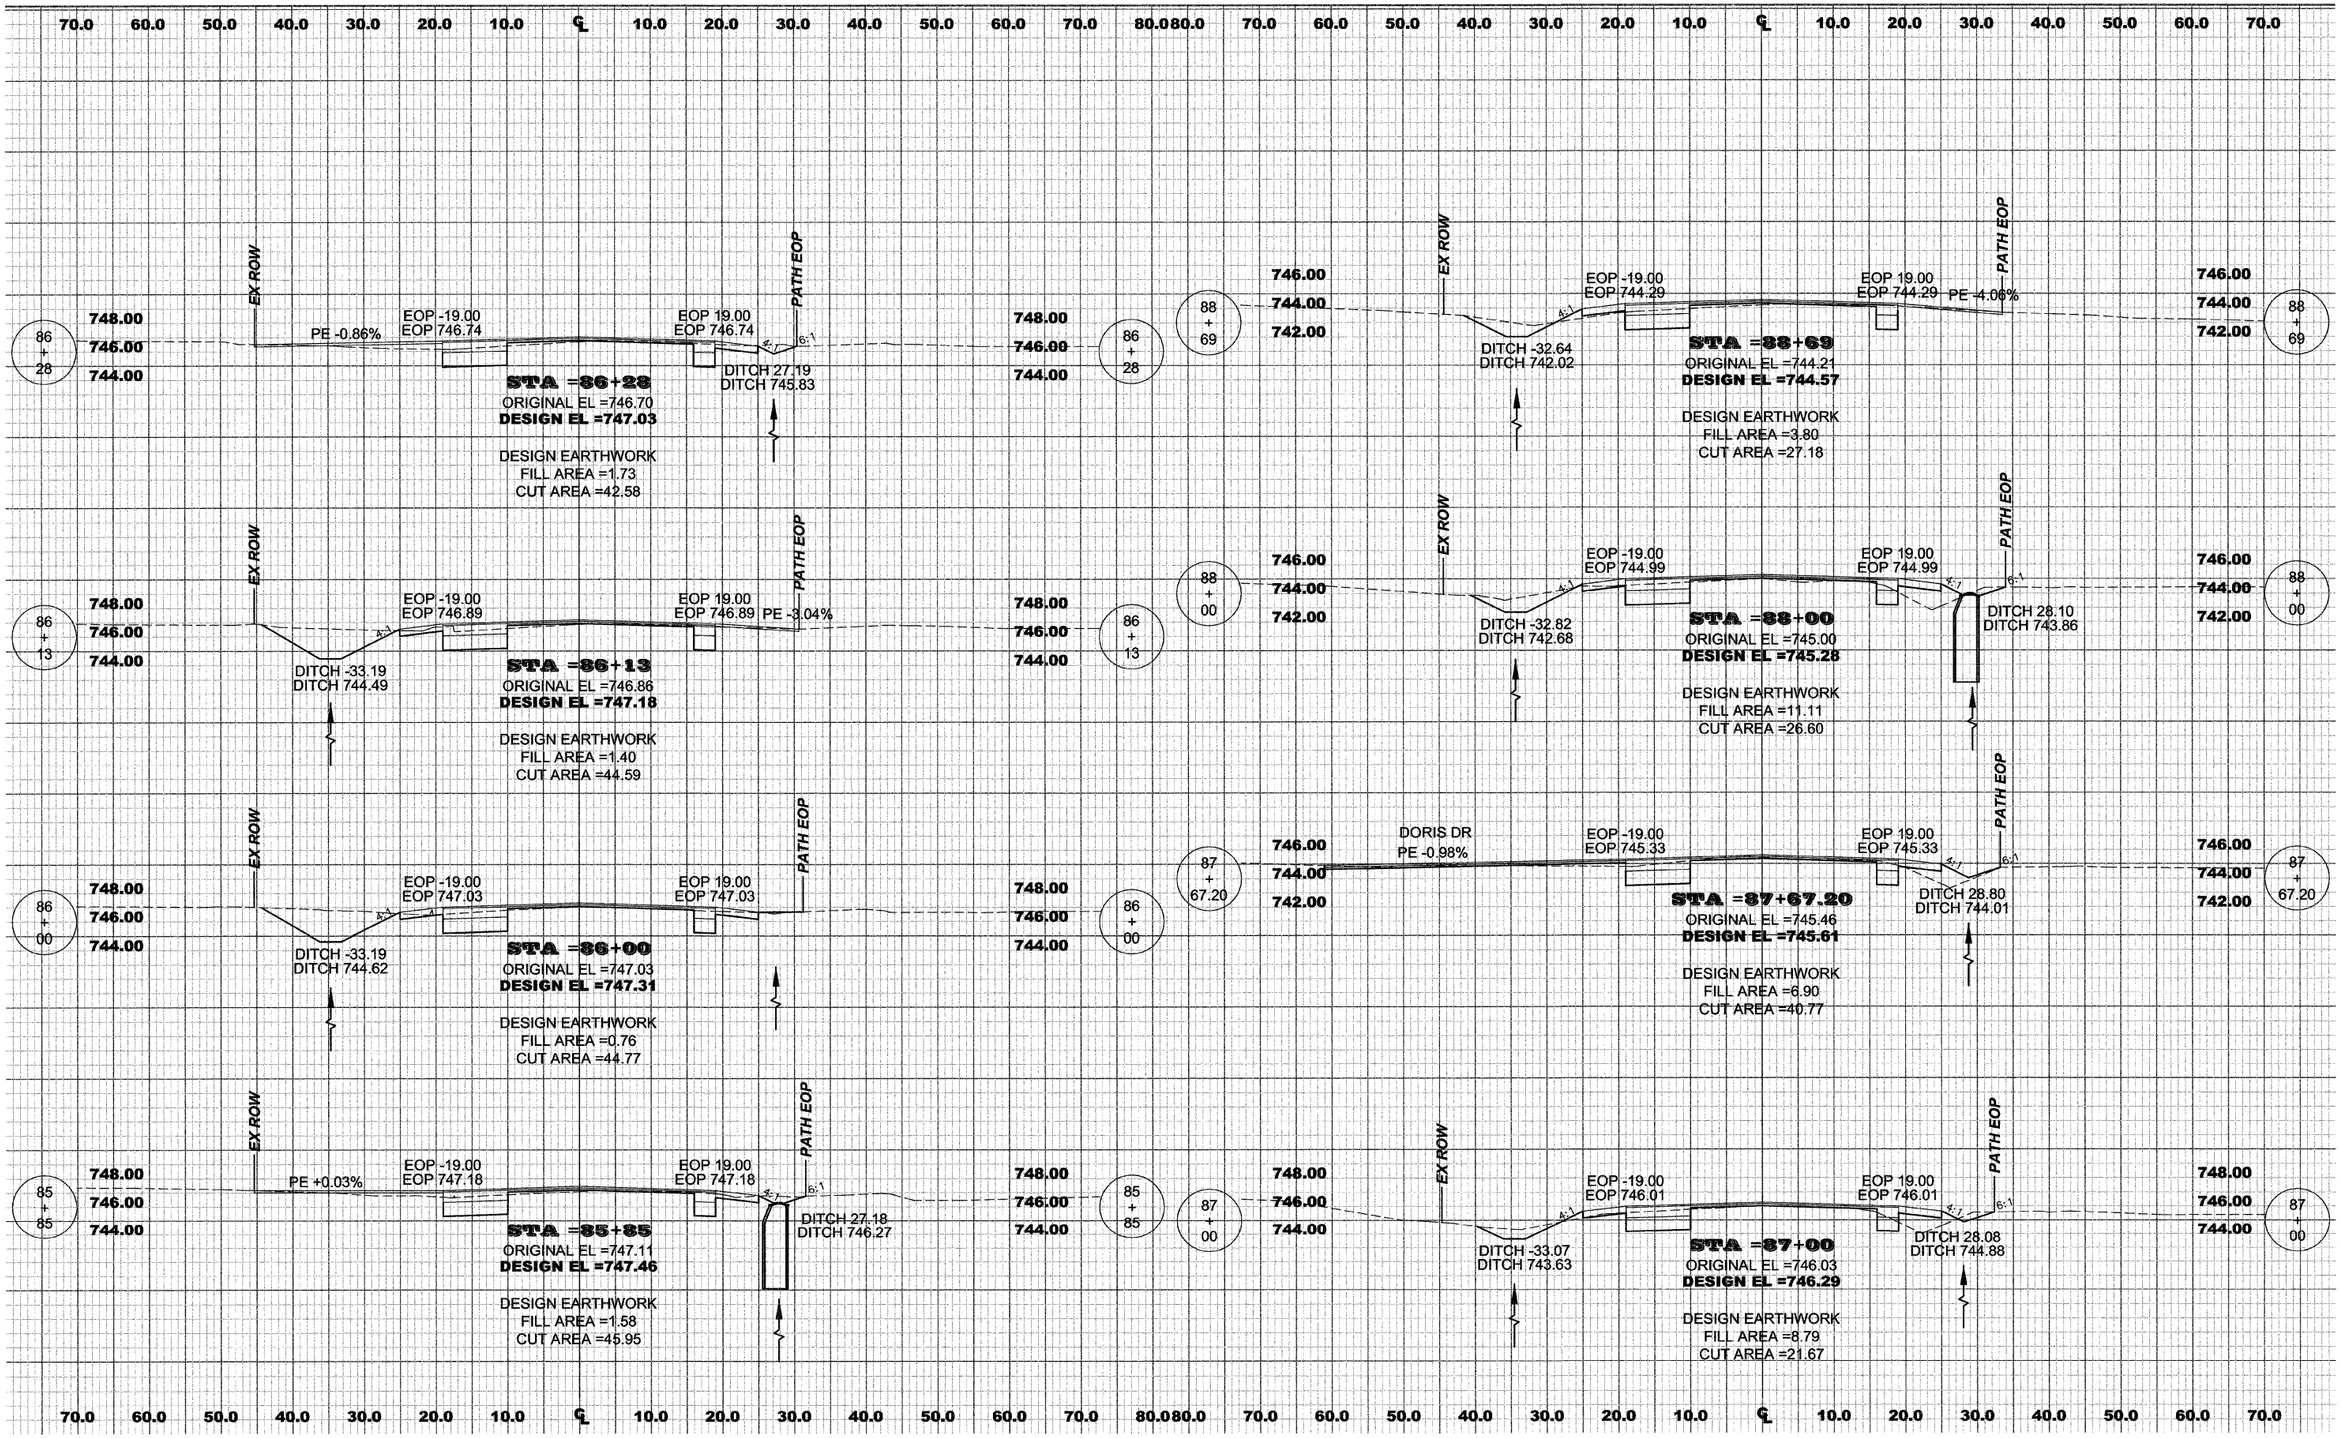

HONONEGAH ROAD
CROSS-SECTION