Contract 85516

WINNEBAGO COUNTY ILLINOIS	ROUTE	SECTION	SHEET
	C.H. 8	04-00361-00-PV	41 OF 56
	HONONEGAH ROAD		

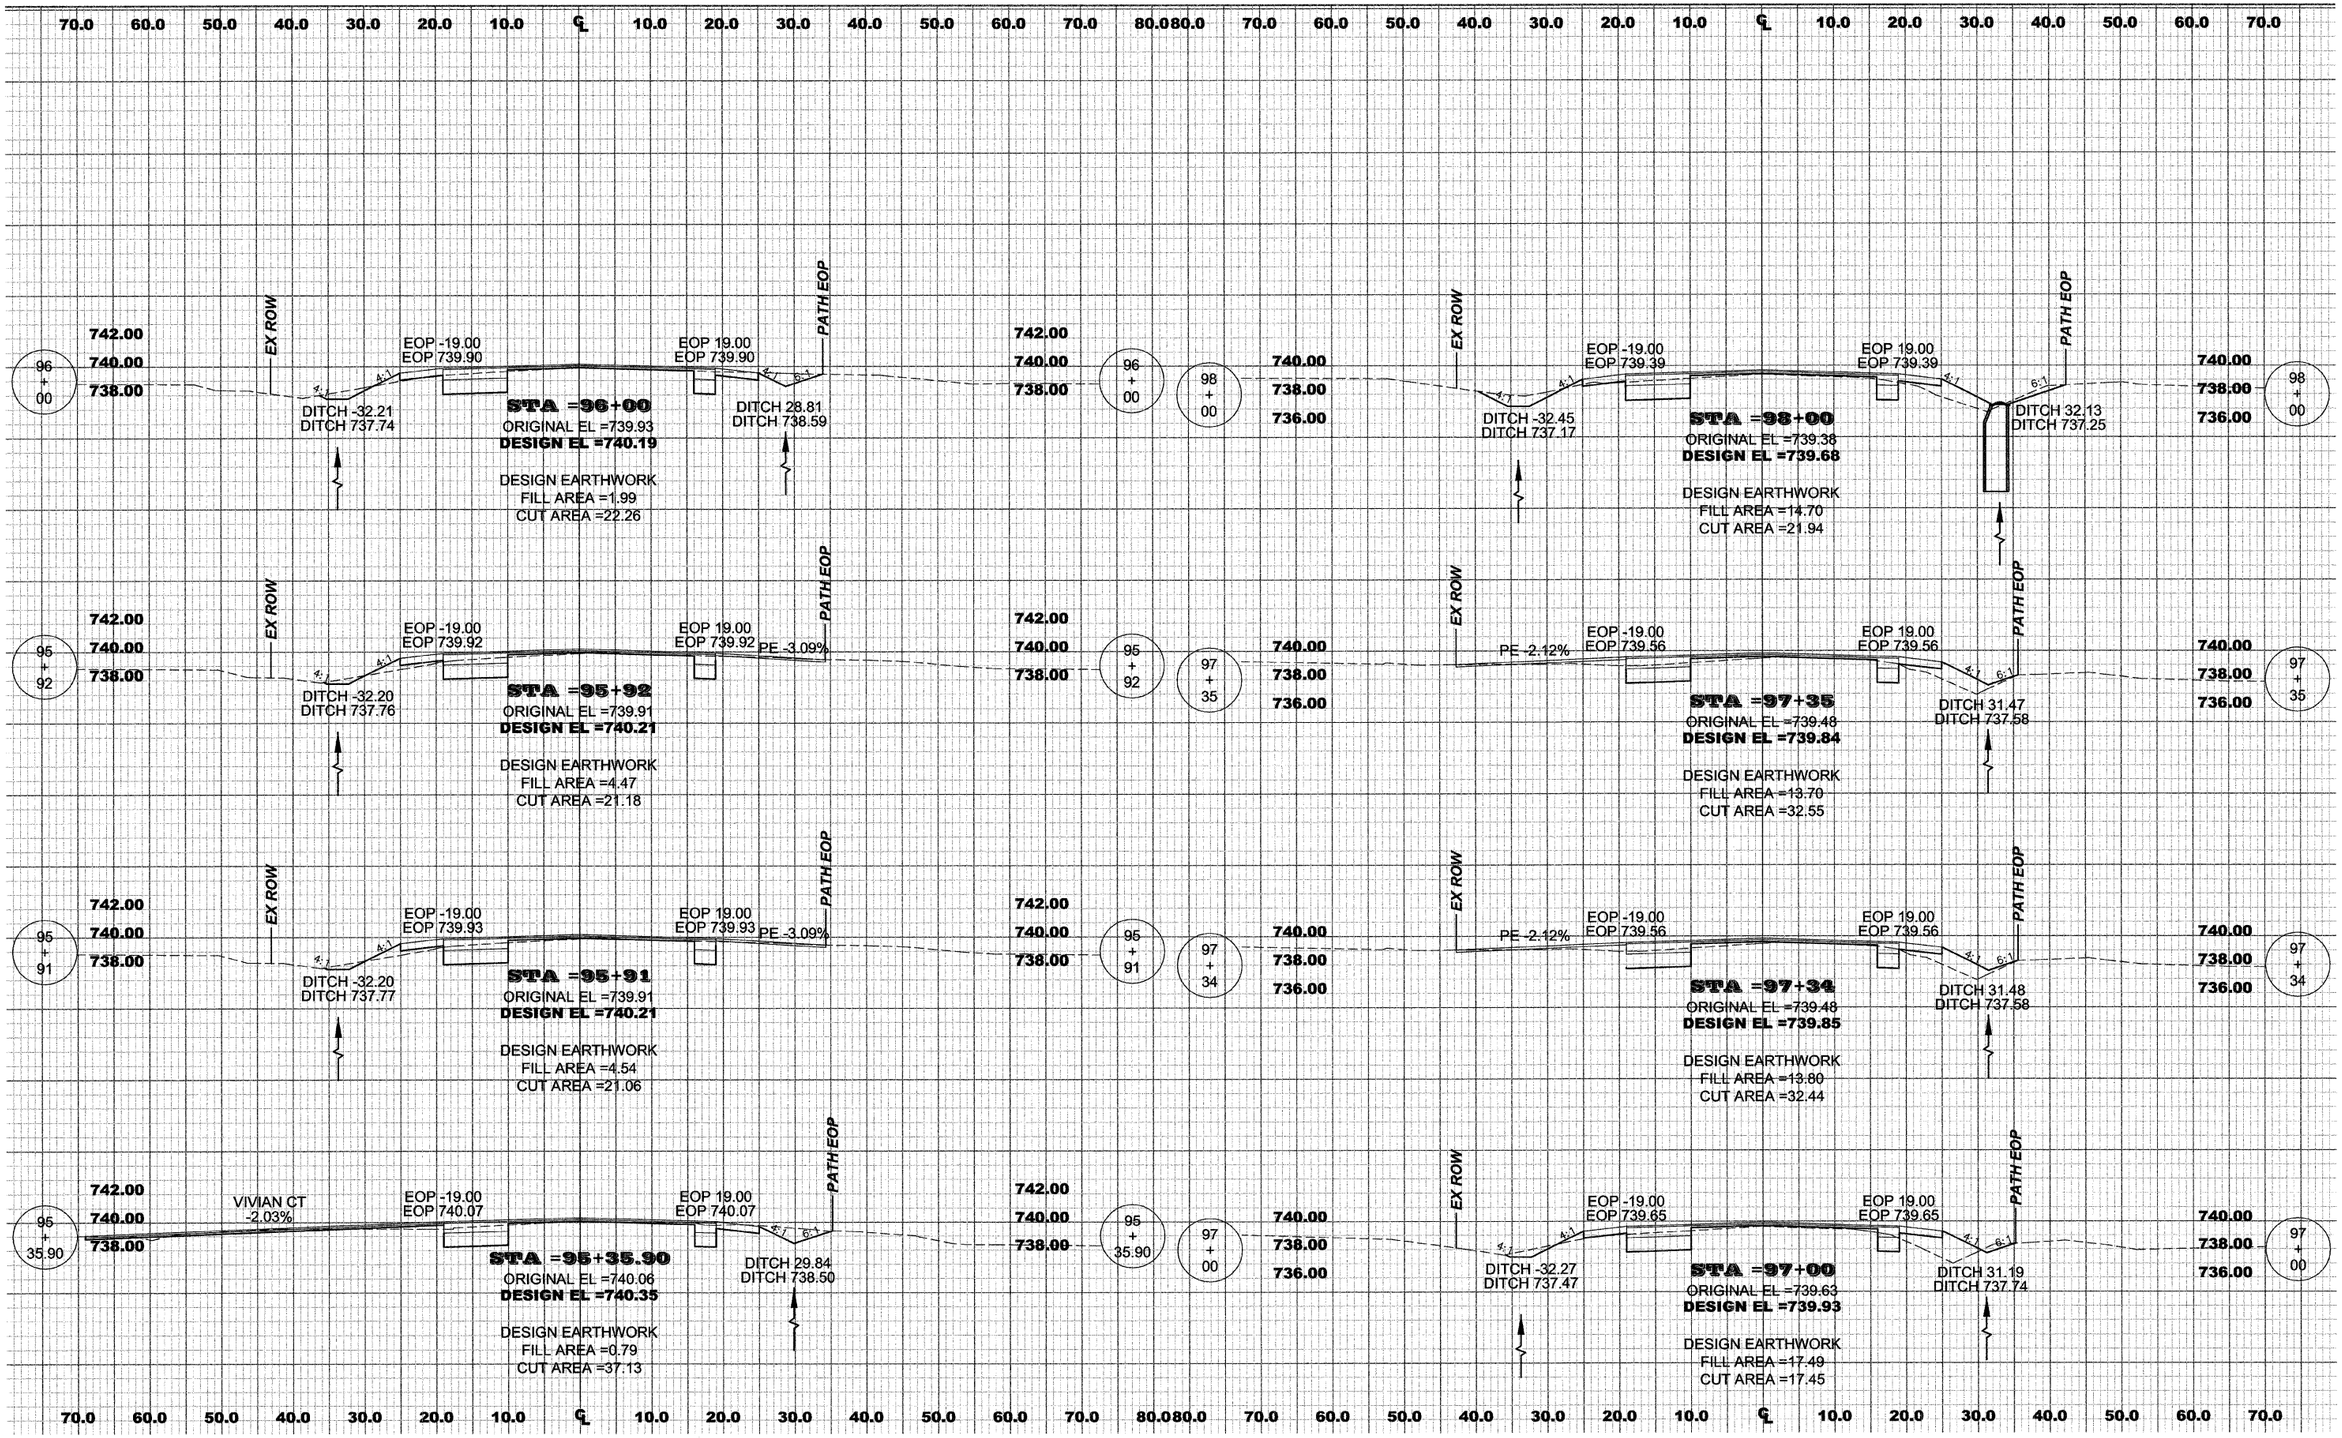

HONONEGAH ROAD
CROSS-SECTION