WINNEBAGO COUNTY ILLINOIS	ROUTE	SECTION	SHEET
	C.H. 8	04-00361-00-PV	51 OF 52
	McCURRY ROAD		

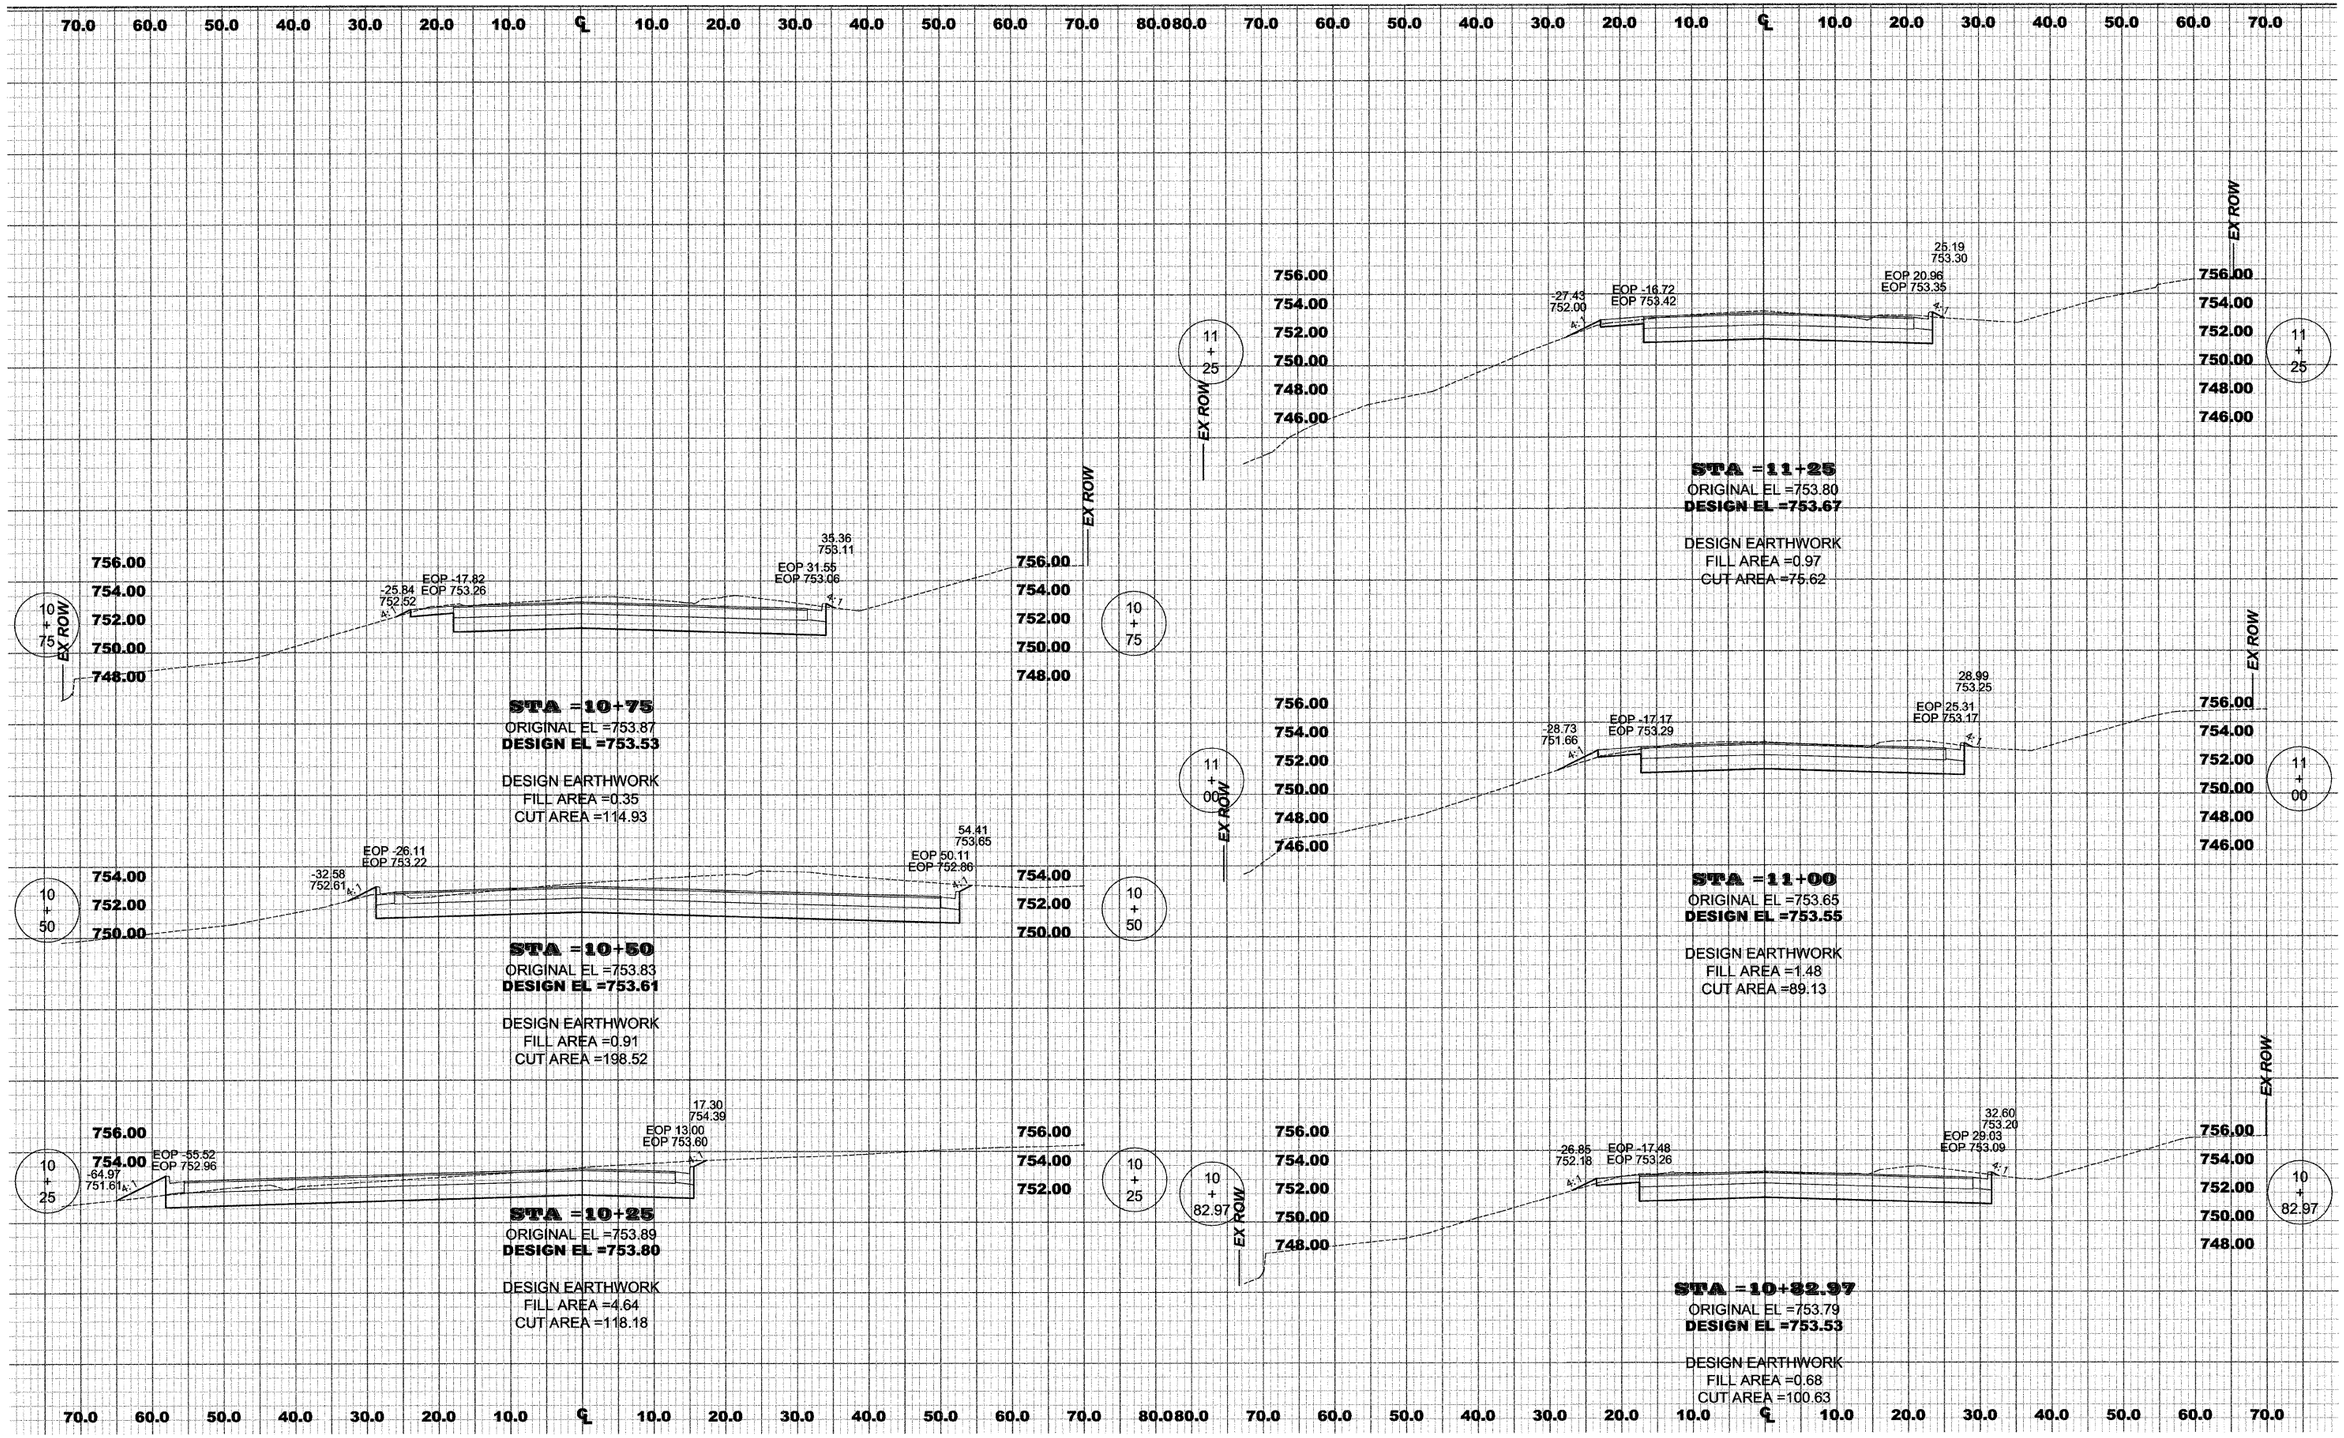

McCURRY ROAD
CROSS-SECTION