Contract 85516

ROUTE	SECTION	SHEET
8	04-00361-00-PV	56 OF 56

HONONEGAH & McCURRY ROAD DETAIL

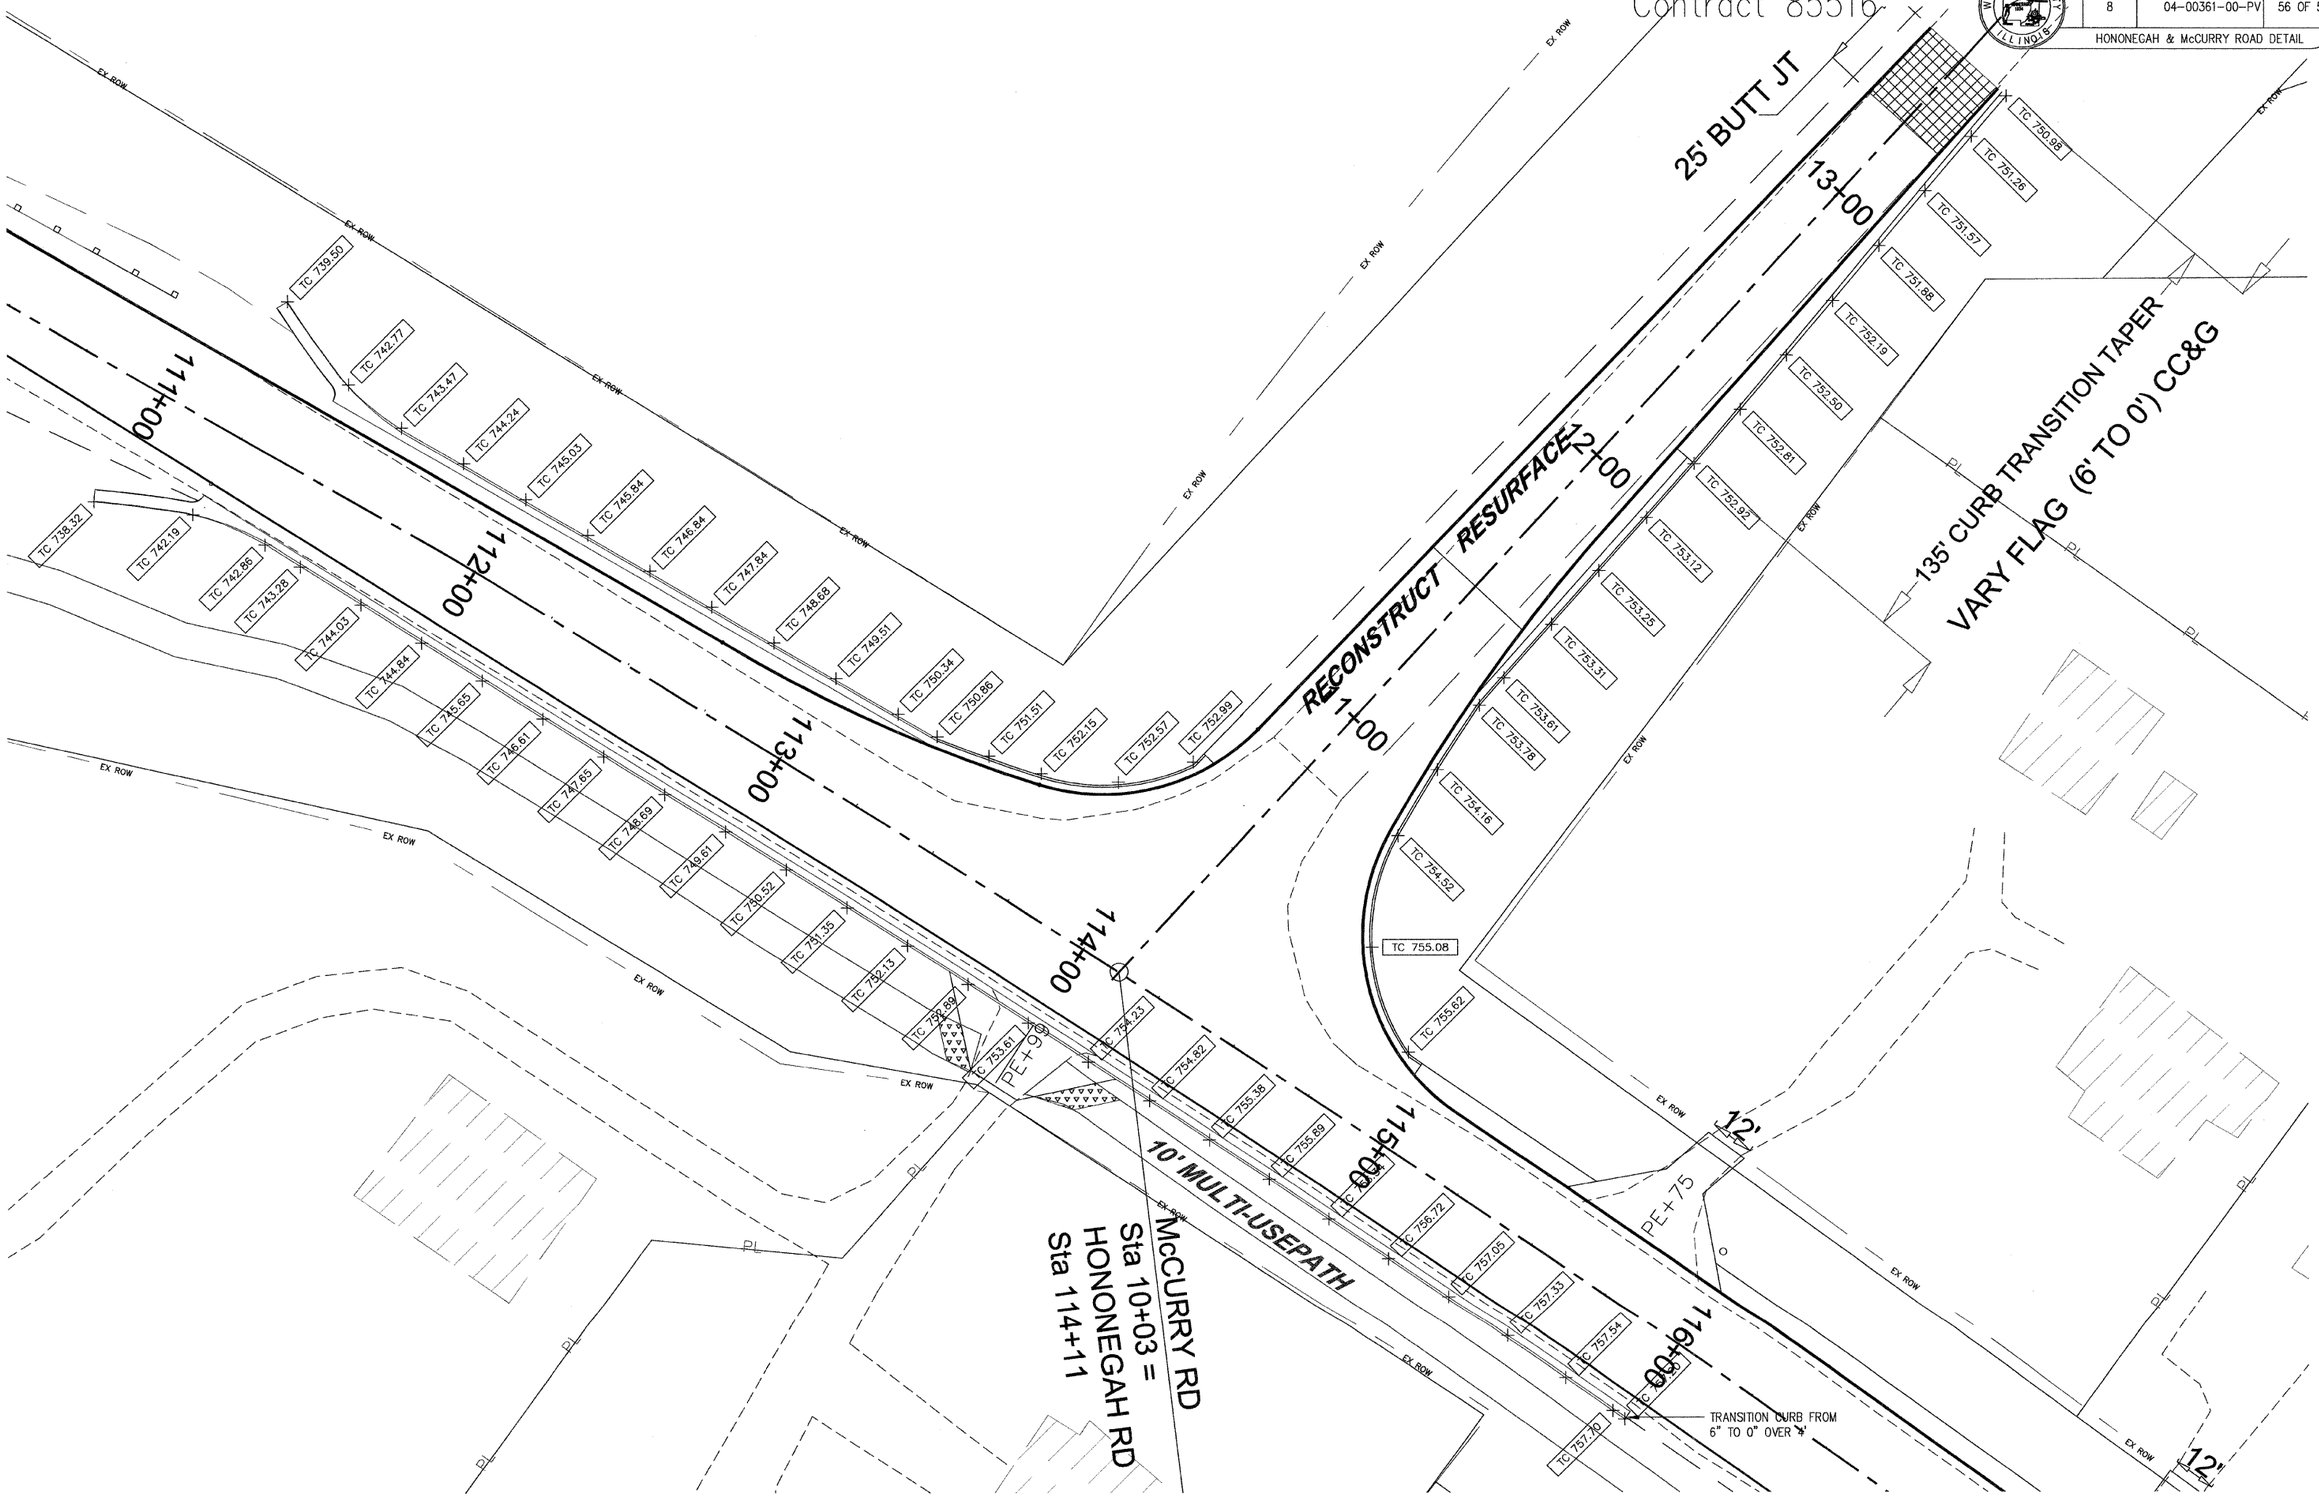

McCURRY ROAD DETAIL