PART OF THE S. 1/2 OF SEC. 31, TWP. 44 N., R. 8 E. OF THE 3RD. P.M., IN McHENRY COUNTY, ILLINOIS.

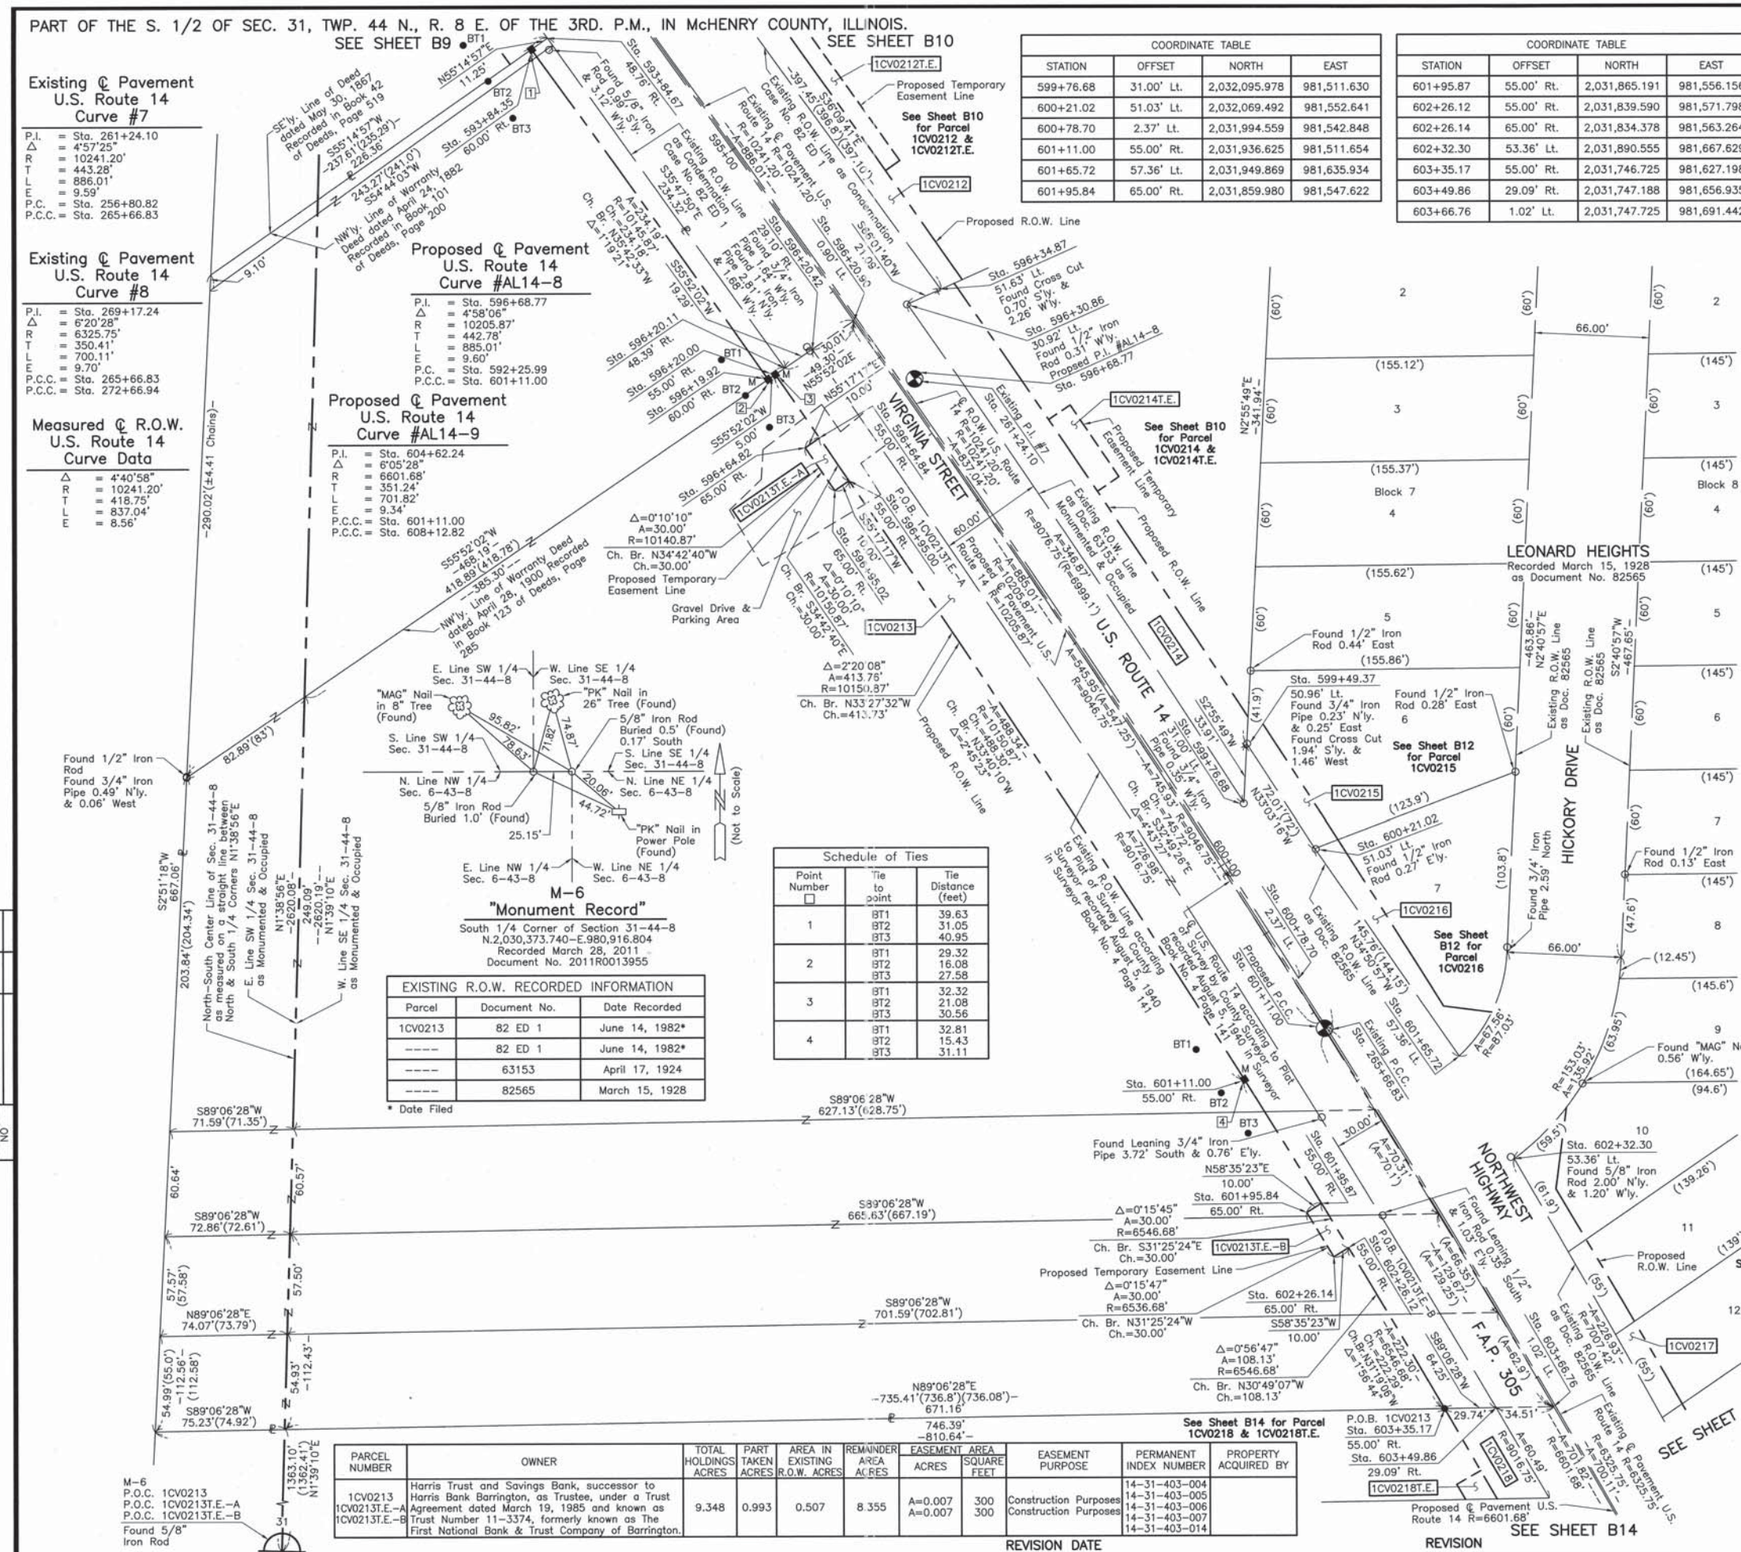

COORDINATE TABLE			
STATION	OFFSET	NORTH	EAST
599+76.68	31.00' Lt.	2,032,095.978	981,511.630
600+21.02	51.03' Lt.	2,032,069.492	981,552.641
600+78.70	2.37' Lt.	2,031,994.559	981,542.848
601+11.00	55.00' Rt.	2,031,936.625	981,511.654
601+65.72	57.36' Lt.	2,031,949.869	981,635.934
601+95.84	65.00' Rt.	2,031,859.980	981,547.622

COORDINATE TABLE			
STATION	OFFSET	NORTH	EAST
601+95.87	55.00' Rt.	2,031,865.191	981,556.156
602+26.12	55.00' Rt.	2,031,839.590	981,571.798
602+26.14	65.00' Rt.	2,031,834.378	981,563.264
602+32.30	53.36' Lt.	2,031,890.555	981,667.629
603+35.17	55.00' Rt.	2,031,746.725	981,627.198
603+49.86	29.09' Rt.	2,031,747.188	981,656.935
603+66.76	1.02' Lt.	2,031,747.725	981,691.442

EXISTING R.O.W. RECORDED INFORMATION		
Parcel	Document No.	Date Recorded
1CV0213	82 ED 1	June 14, 1982*
----	82 ED 1	June 14, 1982*
----	63153	April 17, 1924
----	82565	March 15, 1928

* Date Filed

PARCEL NUMBER	OWNER	TOTAL HOLDINGS ACRES	PART TAKEN ACRES	AREA IN EXISTING R.O.W. ACRES	REMAINDER AREA ACRES	EASEMENT AREA ACRES	EASEMENT AREA SQUARE FEET	EASEMENT PURPOSE	PERMANENT INDEX NUMBER	PROPERTY ACQUIRED BY
1CV0213 1CV0213T.E.-A 1CV0213T.E.-B	Harris Trust and Savings Bank, successor to Harris Bank Barrington, as Trustee, under a Trust Agreement dated March 19, 1985 and known as Trust Number 11-3374, formerly known as The First National Bank & Trust Company of Barrington.	9.348	0.993	0.507	8.355	A=0.007 A=0.007	300 300	Construction Purposes Construction Purposes	14-31-403-004 14-31-403-005 14-31-403-006 14-31-403-007 14-31-403-014	

REVISION DATE | REVISION

LEGEND

SECTION CORNER (9 10 / 16 15)
QUARTER SECTION CORNER (16 15)

SECTION LINE
QUARTER SECTION LINE
QUARTER, QUARTER SECTION LINE
PLATTED LOT LINE
PROPERTY (DEED) LINE
APPARENT PROPERTY LINE
CENTER LINE
EXISTING RIGHT OF WAY LINE
PROPOSED RIGHT OF WAY LINE
PROPOSED EASEMENT
120.32' MEASURED DIMENSION
129.32'(Comp.) COMPUTED DIMENSION
( ) RECORD DATA
EXISTING BUILDING

N

0 40' 80'
SCALE: 1"=40'

Bearings and Coordinates are referenced to the Illinois Coordinate System, East Zone, NAD 83(1986), at the Found National Geodetic Survey Monuments, Lakeport, P.I.D. NH1653 and Shaw, P.I.D. NH1129.

○ IRON PIPE OR ROD FOUND
⊕ "MAG" NAIL SET
+ CUT CROSS FOUND OR SET
● 5/8" REBAR SET

● T1, T2, T3 — ***THESE STAKES REFERENCE FOUND OR SET MONUMENTATION.*** SET 5/8 INCH IRON ROD FLUSH WITH GROUND TO TIE FOUND IRON STAKE. IDENTIFIED BY COLORED PLASTIC CAP BEARING SURVEYORS REGISTRATION NUMBER.

● BT1, BT2, BT3 — ***THESE STAKES, IN CULTIVATED AREAS, REFERENCE FOUND OR SET MONUMENTATION.*** BURIED 5/8 INCH IRON ROD 20 INCHES BELOW GROUND TO TIE FOUND IRON STAKE. IDENTIFIED BY COLORED PLASTIC CAP BEARING SURVEYORS REGISTRATION NUMBER.

■ ***STAKING OF PROPOSED RIGHT OF WAY.*** SET DIVISION OF HIGHWAYS SURVEY MARKER TO MONUMENT THE POSITION SHOWN. IDENTIFIED BY INSCRIPTION DATA AND SURVEYORS REGISTRATION NUMBER.

■ M — ***STAKING OF PROPOSED RIGHT OF WAY IN CULTIVATED AREAS.*** BURIED 5/8 INCH METAL ROD 20 INCHES BELOW GROUND TO MARK FUTURE SURVEY MARKER POSITION IDENTIFIED BY COLORED PLASTIC CAP BEARING SURVEYORS REGISTRATION NUMBER.

PERMANENT SURVEY MARKER, I.D.O.T STD 2135 (TO BE SET BY OTHERS)

□ RIGHT OF WAY STAKING PROPOSED TO BE SET.

STATE OF ILLINOIS)
)SS
COUNTY OF LAKE)

THIS IS TO CERTIFY THAT WE, JORGENSEN & ASSOCIATES, INC., AN ILLINOIS PROFESSIONAL DESIGN FIRM LAND SURVEYING CORPORATION, NUMBER 184-2771, HAVE SURVEYED THE PLAT OF HIGHWAYS SHOWN HEREON IN SECTION 31, TOWNSHIP 44N., RANGE 8E., OF THE THIRD PRINCIPAL MERIDIAN, McHENRY COUNTY, THAT THE SURVEY IS TRUE AND COMPLETE AS SHOWN TO THE BEST OF MY KNOWLEDGE AND BELIEF, THAT THE PLAT CORRECTLY REPRESENTS SAID SURVEY, THAT ALL MONUMENTS FOUND AND ESTABLISHED ARE OF PERMANENT QUALITY AND OCCUPY THE POSITIONS SHOWN THEREON AND THAT THE MONUMENTS ARE SUFFICIENT TO ENABLE THE SURVEY TO BE RETRACED. MADE FOR THE DEPARTMENT OF TRANSPORTATION, STATE OF ILLINOIS.

DATED AT LAKE VILLA, ILLINOIS THIS 29th DAY OF March 20 11 A.D.

Christian H. Jorgensen PRESIDENT
ILLINOIS PROFESSIONAL LAND SURVEYOR NO. 35-2797
LICENSE EXPIRATION DATE: NOVEMBER 30, 2012
THIS PROFESSIONAL SERVICE CONFORMS TO THE CURRENT ILLINOIS MINIMUM STANDARDS FOR A BOUNDARY SURVEY.
Note: Surface Coordinates are shown. Project Average Combined Scale Factor, 0.9999355.

CHRISTIAN H. JORGENSEN 2797 PROFESSIONAL LAND SURVEYOR STATE OF ILLINOIS LAKE VILLA, ILLINOIS

COORDINATE TABLE			
STATION	OFFSET	NORTH	EAST
593+84.35	60.00' Rt.	2,032,530.364	981,100.114
593+84.67	48.76' Rt.	2,032,536.774	981,109.355
596+19.92	60.00' Rt.	2,032,340.208	981,236.801
596+20.00	55.00' Rt.	2,032,343.014	981,240.940
596+20.11	48.39' Rt.	2,032,346.722	981,246.411
596+20.42	29.10' Rt.	2,032,357.548	981,262.381
596+20.90	0.90' Lt.	2,032,374.384	981,287.218
596+30.86	30.92' Lt.	2,032,383.436	981,317.536
596+34.87	51.63' Lt.	2,032,392.007	981,336.810
596+64.82	65.00' Rt.	2,032,300.759	981,258.246
596+64.84	55.00' Rt.	2,032,306.454	981,266.466
596+95.00	55.00' Rt.	2,032,281.791	981,283.550
596+95.02	65.00' Rt.	2,032,276.096	981,275.330
599+49.37	50.96' Lt.	2,032,129.847	981,513.364

JORGENSEN & ASSOCIATES, INC.
120 PARK AVENUE
LAKE VILLA, ILLINOIS 60046
(847) 356-3371

SHEET 1 IS A COVER SHEET AND IS NOT RECORDED.

PLAT OF HIGHWAYS
STATE OF ILLINOIS
DEPARTMENT OF TRANSPORTATION
F.A.P. 305 (U.S. ROUTE 14)

SECTION 27RS-6 — McHENRY COUNTY
PROJECT — JOB NO. R-91-015-98
STATION 593+00 — TO STATION 604+00
SCALE: 1"=40' — SHEET B11 OF B33

BUREAU OF LAND ACQUISITION
201 WEST CENTER COURT
SCHAUMBURG, ILLINOIS 60196

RECEIVED
AUG 02 2011
PLATS & LEGALS

MADE BY

ROW PLAT	BY	DATE
MADE		
CHECKED		
INKED		
NOTEBOOK NO		

ROUTE F.A.P. 305 (U.S. ROUTE 14) SECTION 27RS-6 COUNTY McHENRY JOB NO. R-91-015-98 RECORDING: RECORDED ON AS DOCUMENT NO.