CONTRACT NO. 93439

RTE.	SECTION	COUNTY	TOTAL SHEETS	SHEET NO.
IL 104	05-00075-05-RS	SANGAMON	72	49
STA. 10+75		TO STA. 11+50		

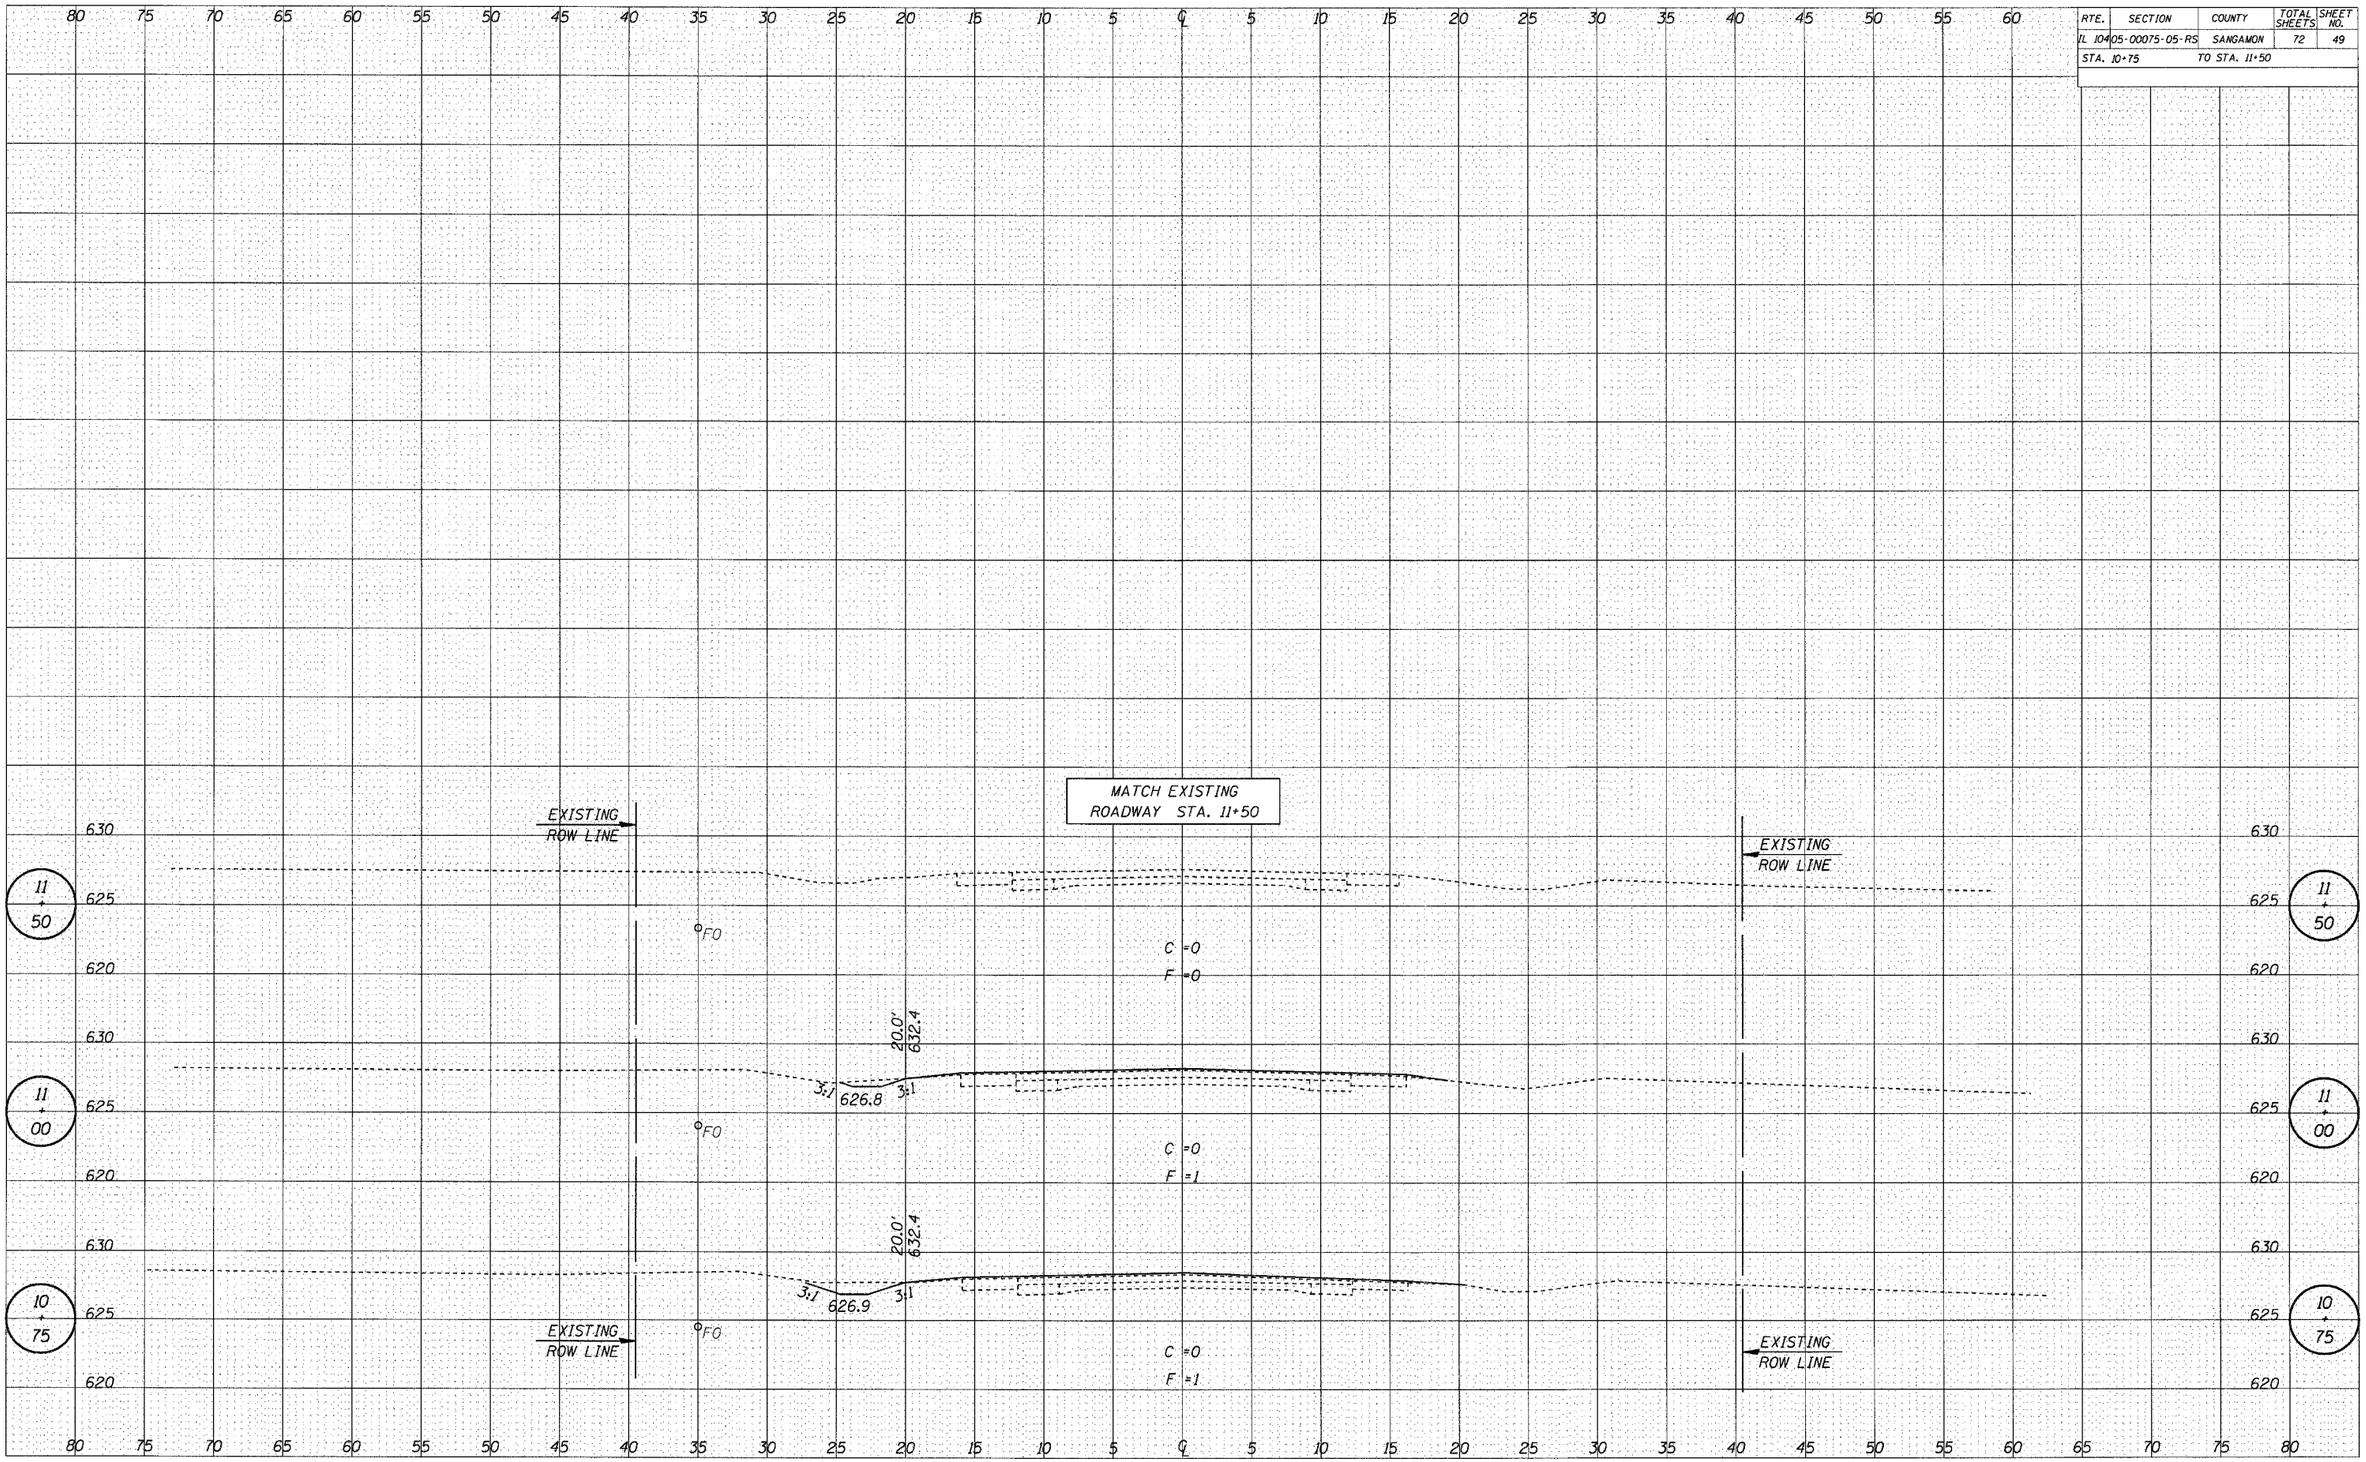

FINAL SURVEY		BY	DATE
NOTE BOOK	SURVEYED		
	PLOTTED		
	TEMPLATE		
	AREAS		
NO.	AREAS CHECKED		

ORIGINAL SURVEY		BY	DATE
NOTE BOOK	SURVEYED		
	PLOTTED		
	TEMPLATE		
	AREAS		
NO.	AREAS CHECKED		

LOCATION 1 – IL 104 STA. 10+75 TO STA. 11+50