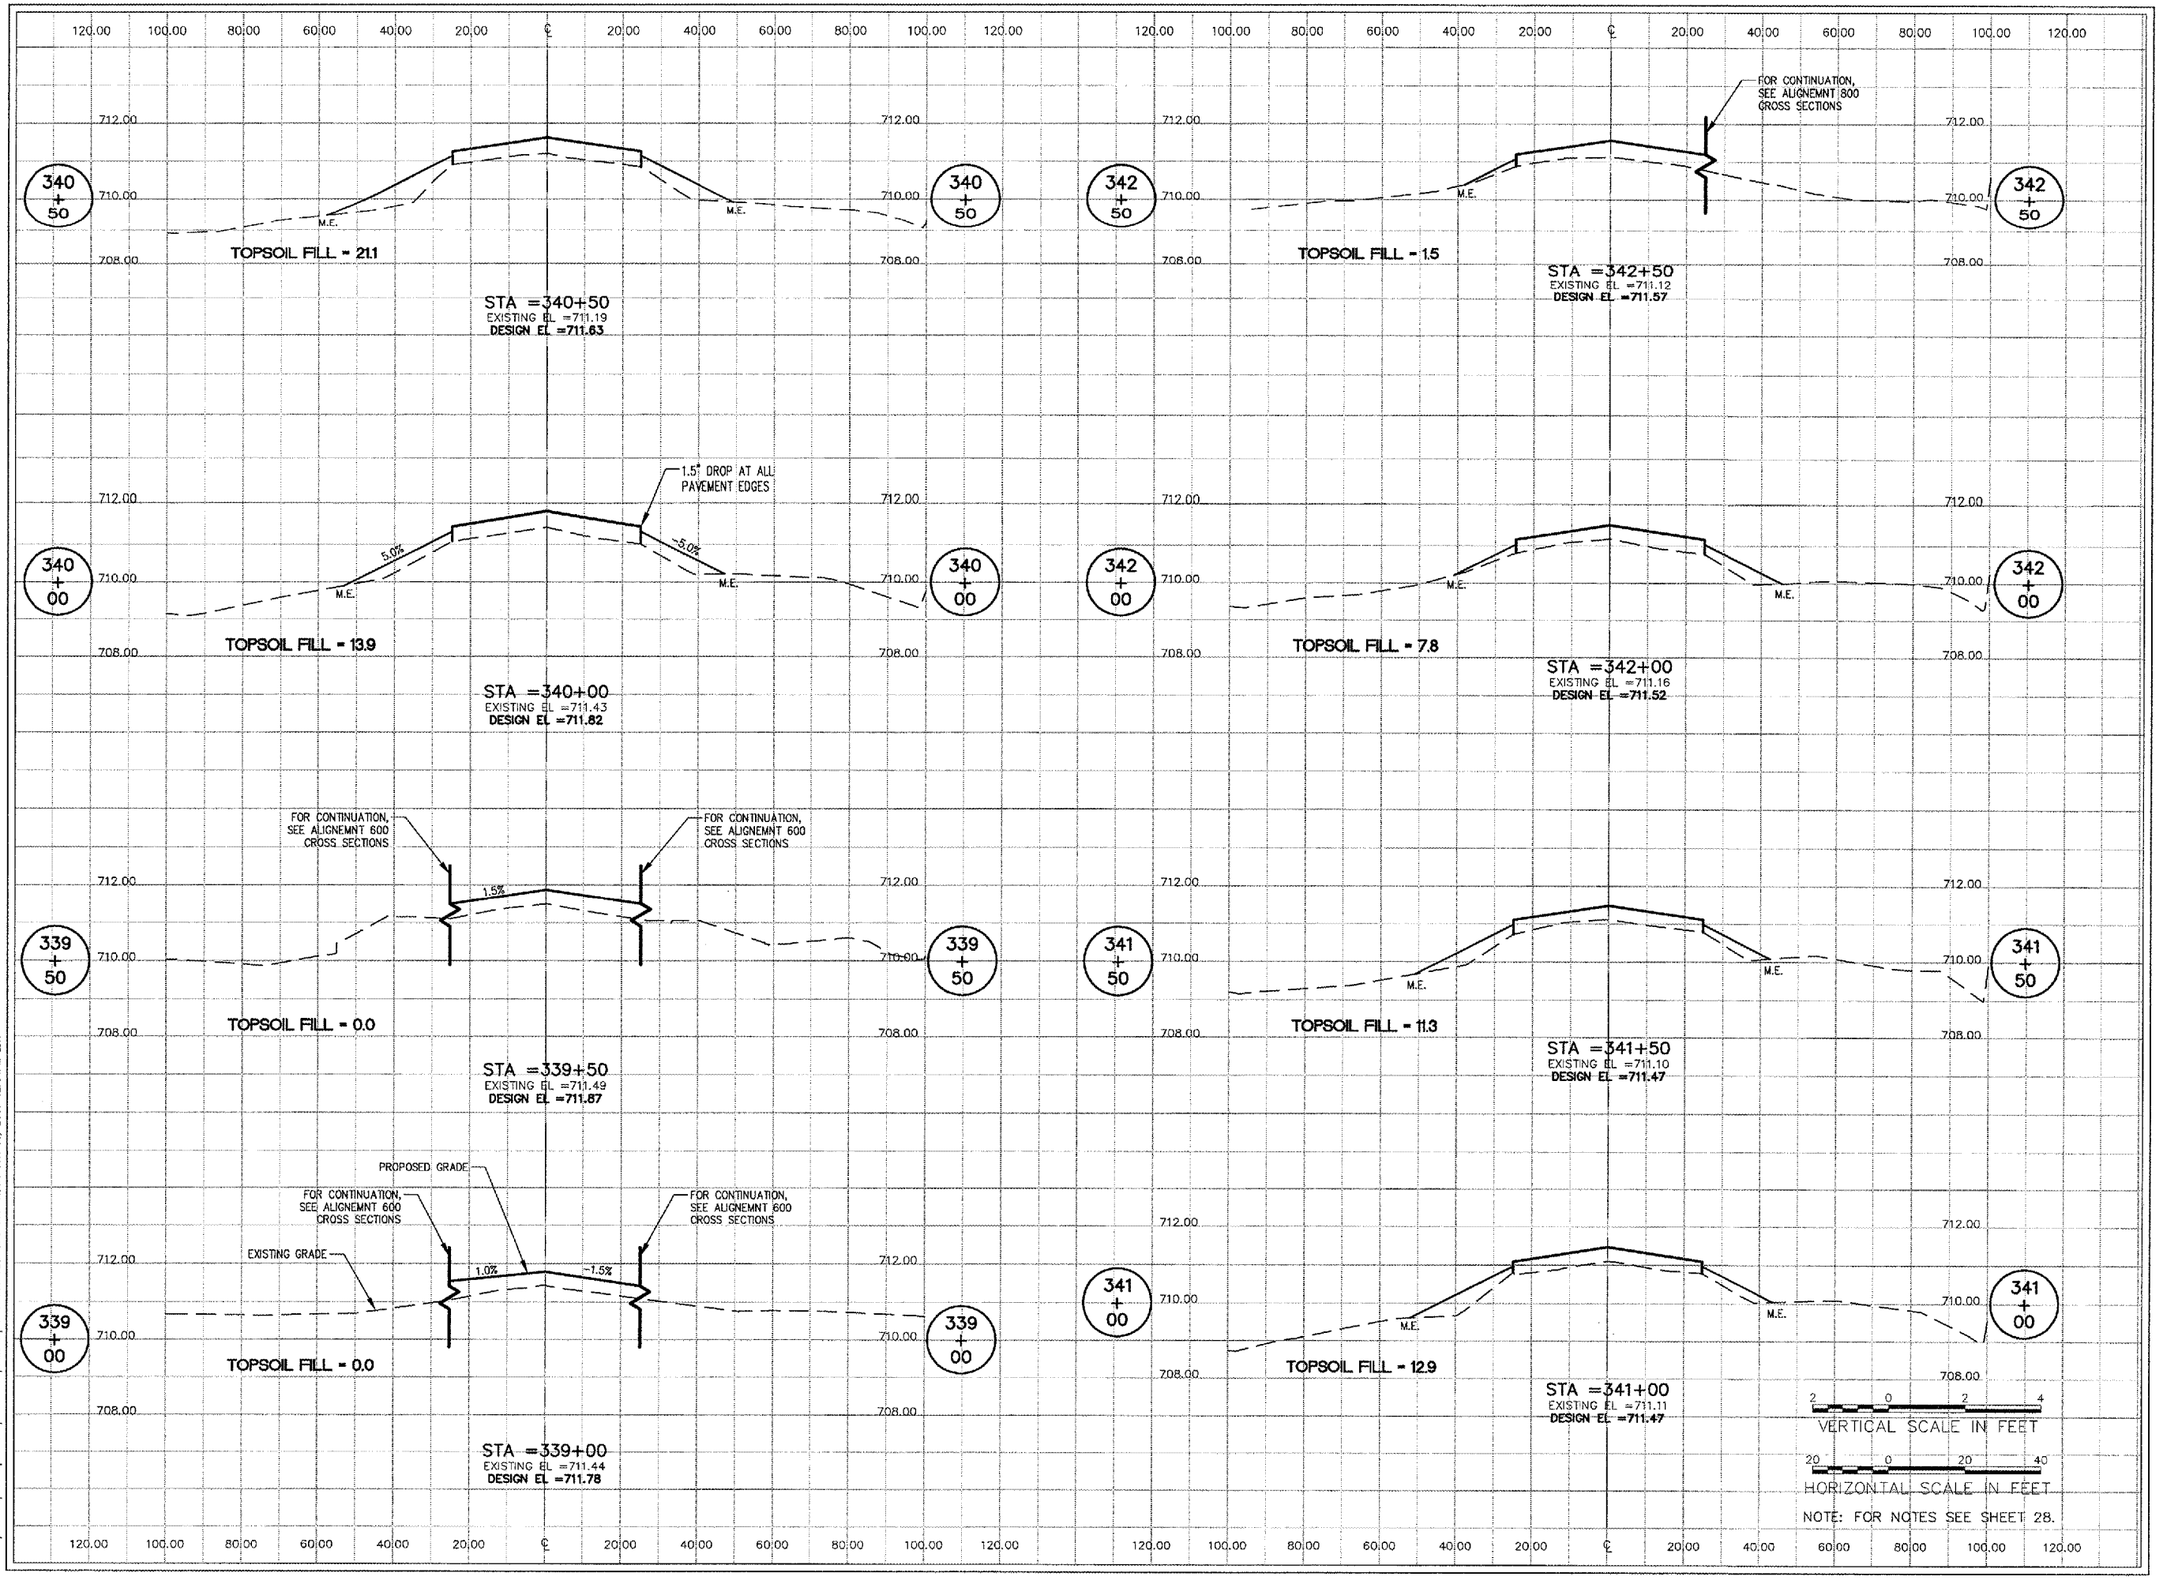

WA058

HANSON PROFESSIONAL SERVICES INC.

815 Commerce Drive, Suite 200
Oak Brook, Illinois 60523
Telephone: 630.990.3800
Fax: 630.990.3801

Illinois Professional Design Firm
Registration No. 184-001084

© Copyright Hanson Professional Service Inc. 2007

WAUKEGAN REGIONAL AIRPORT
WAUKEGAN PORT DISTRICT

3580 North McAree Road
Waukegan, Illinois 60087
Telephone: 847.244.0066
Fax: 847.244.3813

WAUKEGAN REGIONAL AIRPORT

REPAIR AND OVERLAY EAST PORTION OF TAXIWAY A

WAUKEGAN, ILLINOIS

No.	Drawing Issue Description	Date	By

Date

JUNE 8, 2007

Sheet Title

CROSS SECTIONS TAXIWAY A STA. 339+00 THRU STA. 342+50

8310618012	Project Number
LDH	04/09/07 Layout By / Date
LDH	04/09/07 Designed By / Date
RMH	06/08/07 Reviewed By / Date
LDH	Drawn By

Sheet No. 30

I:\8310618012\DRAWINGS\SHEETS\30-CROSS SECTIONS 339-342.DWG JUN 08, 2007 12:34PM LDH