ORIGINAL SURVEY		BY	DATE
	SURVEYED		
	PLOTTED		
NOTE BOOK	TEMPLATE		
	AREAS		
NO.	AREAS CHECKED		

FINAL SURVEY		BY	DATE
	SURVEYED		
	PLOTTED		
NOTE BOOK	TEMPLATE		
	AREAS		
NO.	AREAS CHECKED		

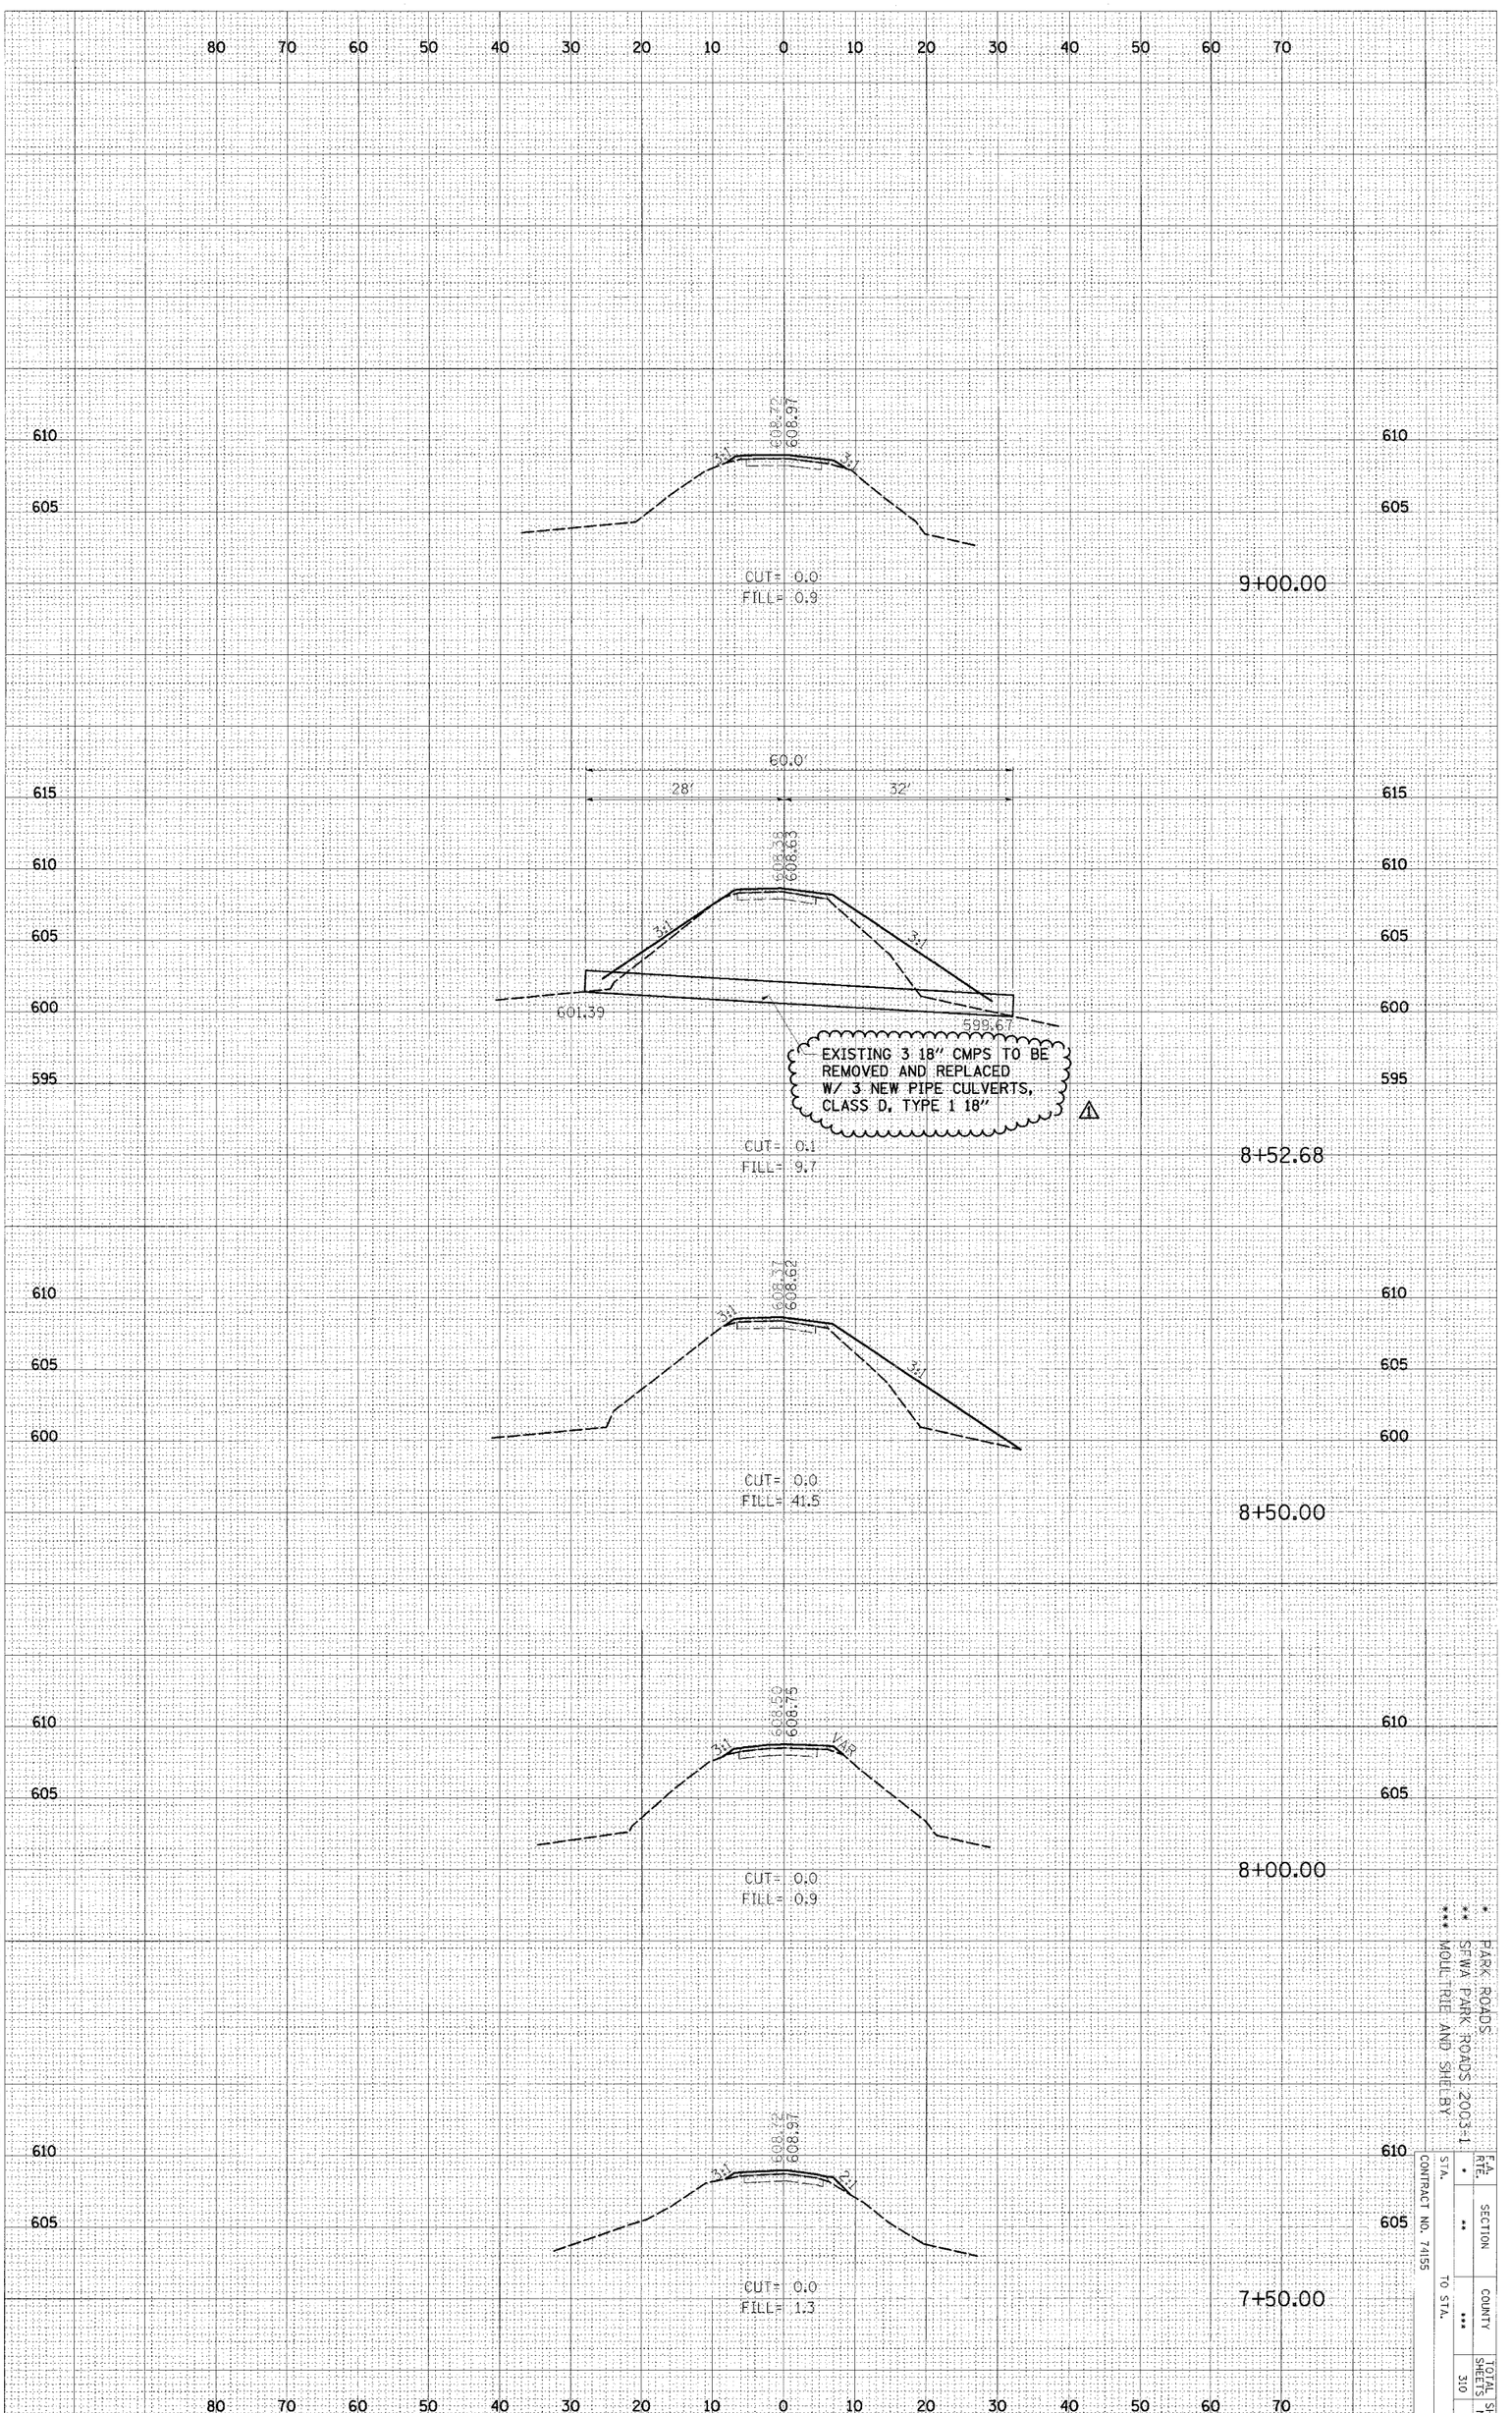

CROSS SECTION, KASKASKIA, PARK ROAD TO PARKING LOT 67, STA 7+50.00 TO STA 9+00.00

⚠ - REVISED BY FGI 11/23/2005

PARK ROADS
* SFWA PARK ROADS 2003-1
*** MOULTRIE AND SHELBY

F.A. RTE.	SECTION	COUNTY	TOTAL SHEETS	SHEET NO.
*	**	***	310	269

CONTRACT NO. 74155

STA. TO STA.