F.A. RTE.	SECTION	COUNTY	TOTAL SHEETS	SHEET NO
I.R. 57	05-17117-00-BR	SHELBY	21	17
STA. 18+00	TO STA. 19+00			
ROAD DISTRICT ILLINOIS	RIDGE			

CONTRACT NO. 95484

FINAL SURVEY	SURVEYED	BY	DATE
NOTE BOOK	PLOTTED	S.A.P.	09/09/98
NO.	TEMPLATE		
	AREAS		
	AREAS CHECKED		

ORIGINAL SURVEY	SURVEYED	BY	DATE
NOTE BOOK	PLOTTED		
NO.	TEMPLATE		
	AREAS		
	AREAS CHECKED		

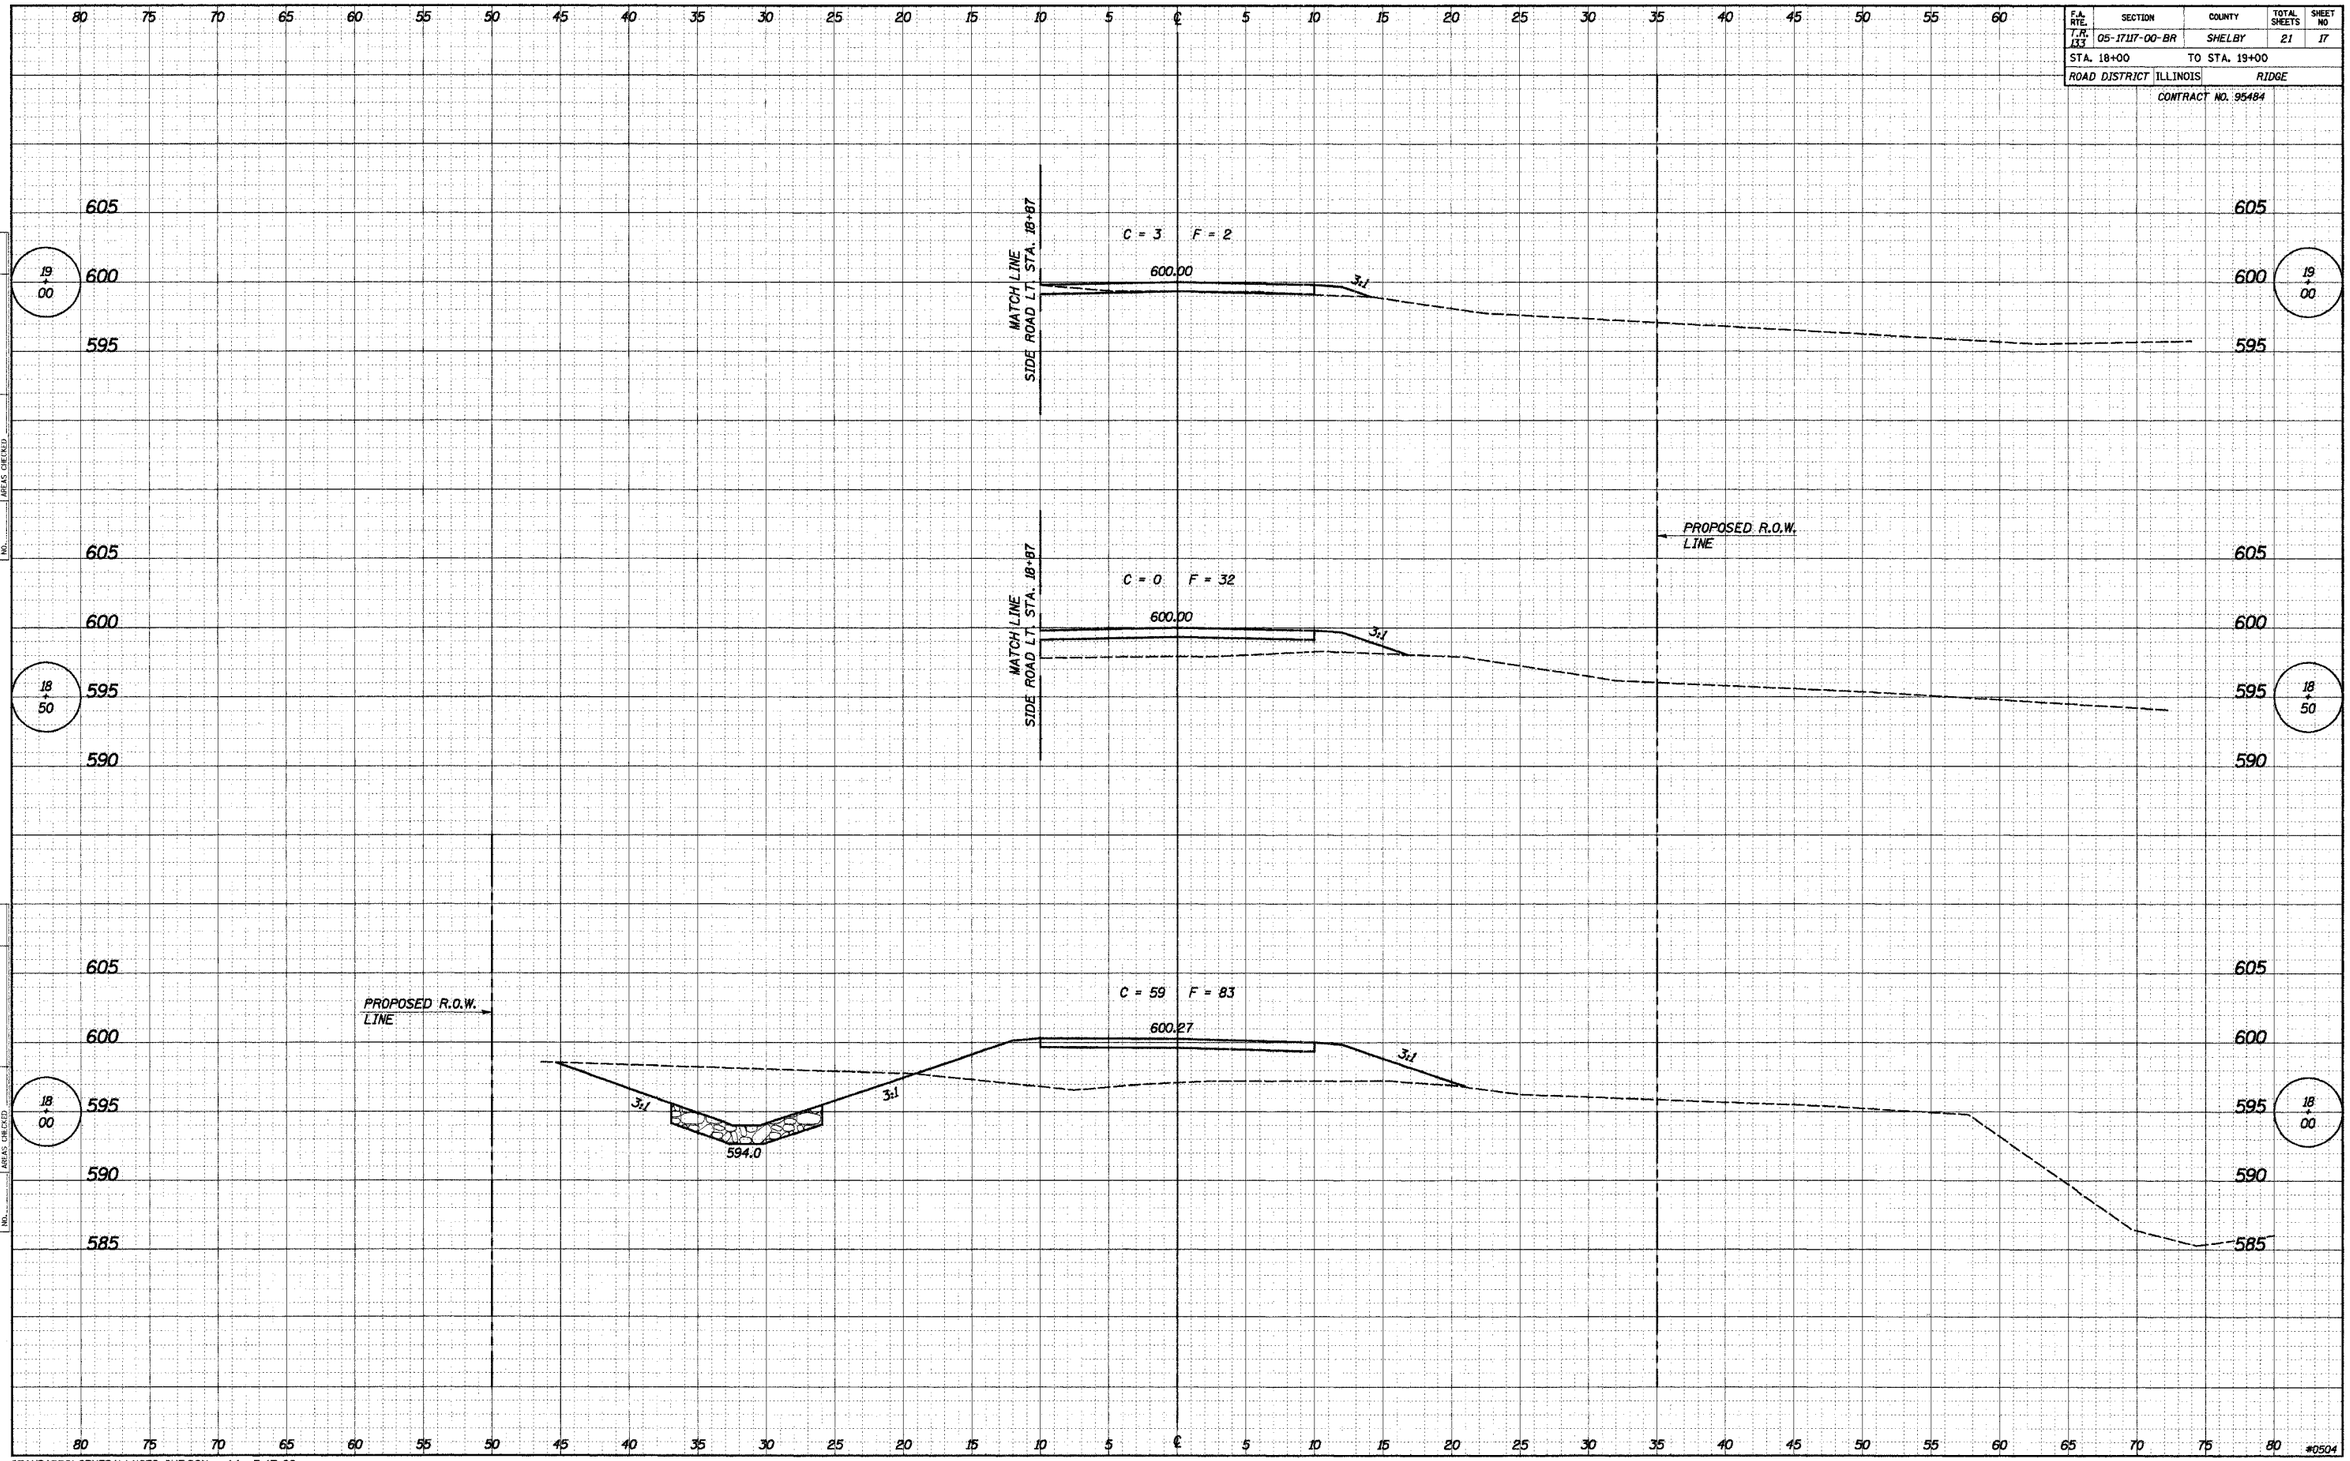

STANDARDS\GENERAL\XSEC_SHT.DGN 1:1 7-17-98

#0504