CONTRACT NO. = MR017

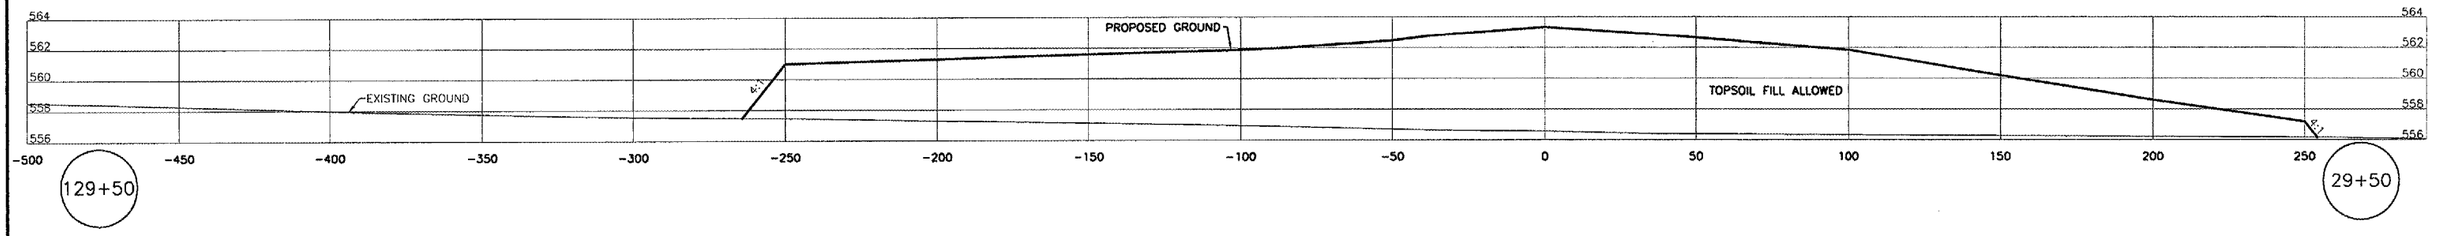


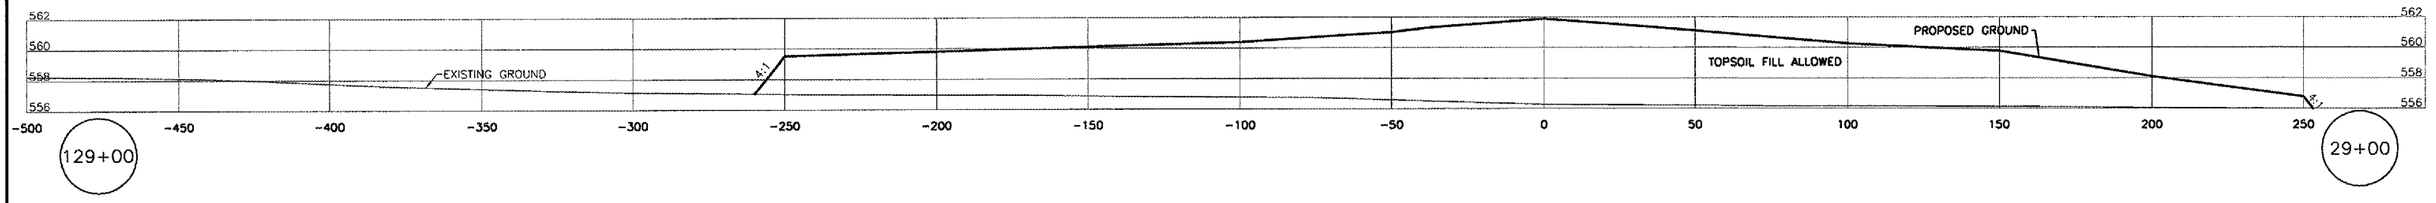


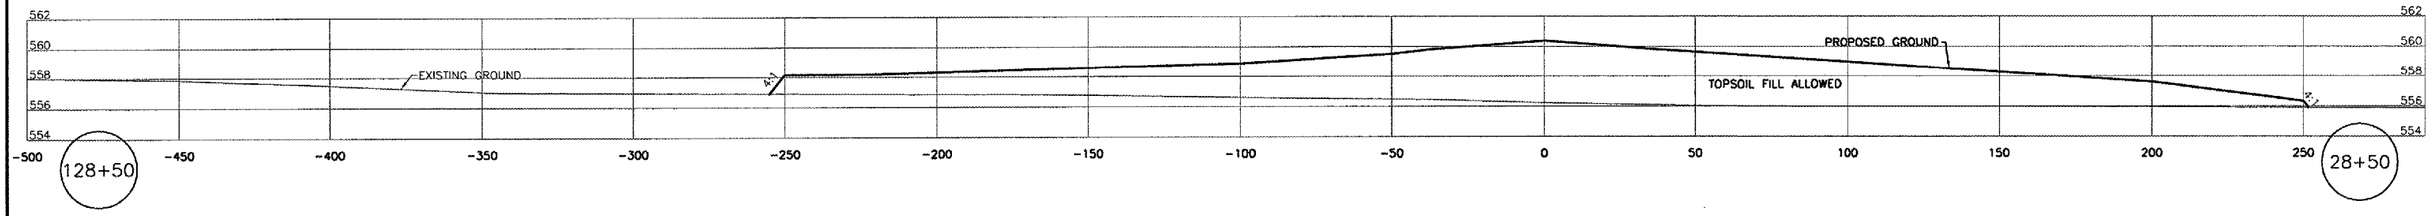


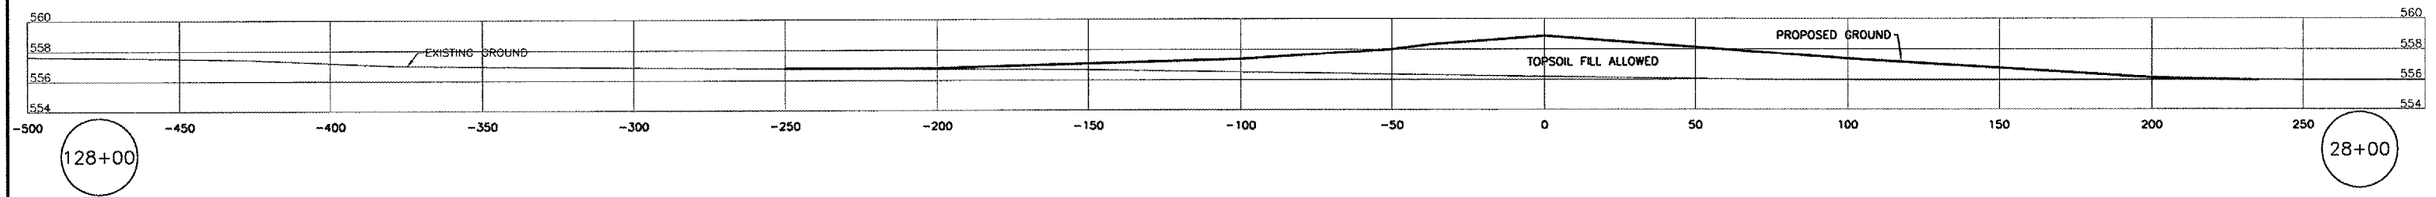


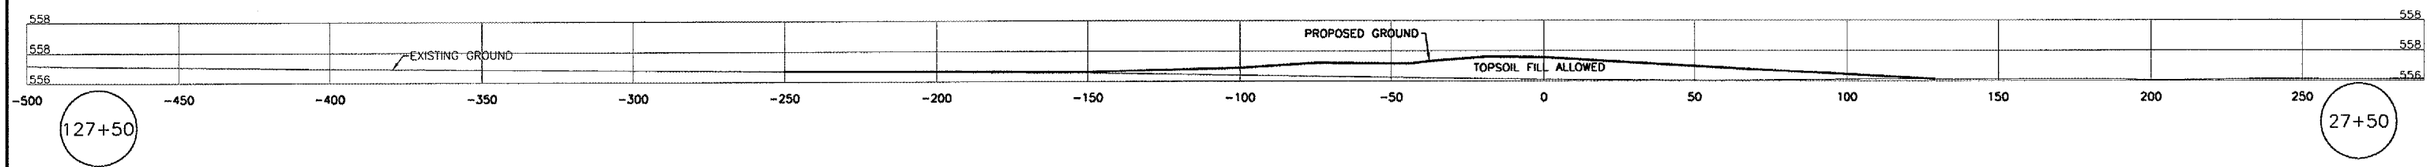


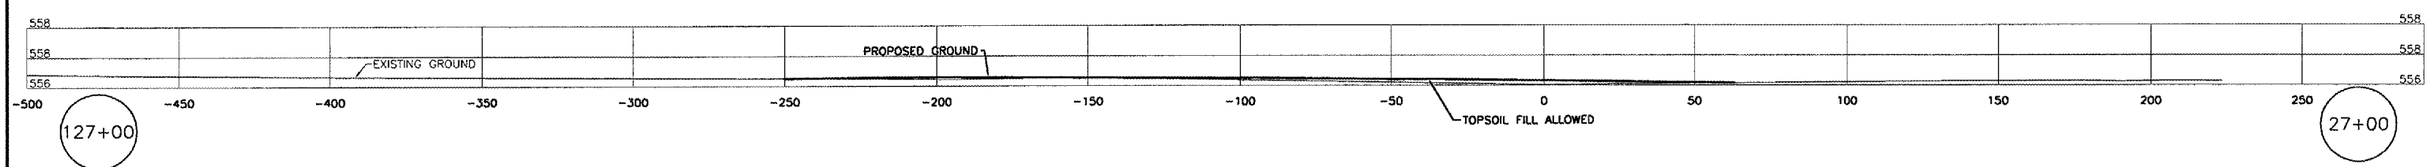


| | | | | | | | |
|---|---|---|---|---|---|---|---|
| DRAWN BY: JMT | CAD/.DWG: XSEC | REVISIONS DATE | BY | CHAMLIN & ASSOCIATES | PERU MORRIS ILLINOIS | MORRIS MUNICIPAL AIRPORT MORRIS, ILLINOIS | CROSS SECTIONS | SCALE: AS NOTED | SHEET 15 |
| CHECKED BY: KWH | DATE: 5/06 | | | | | | | FILE NO.: 1002.56Y-1 | OF 21 |