CONTRACT NO. = MR017

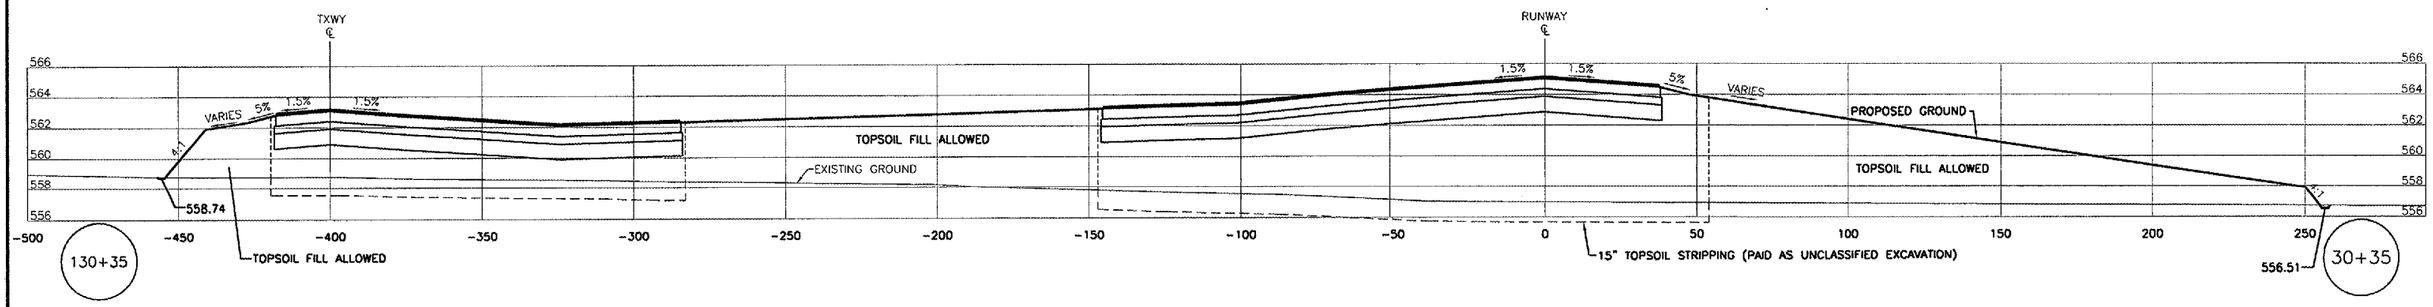

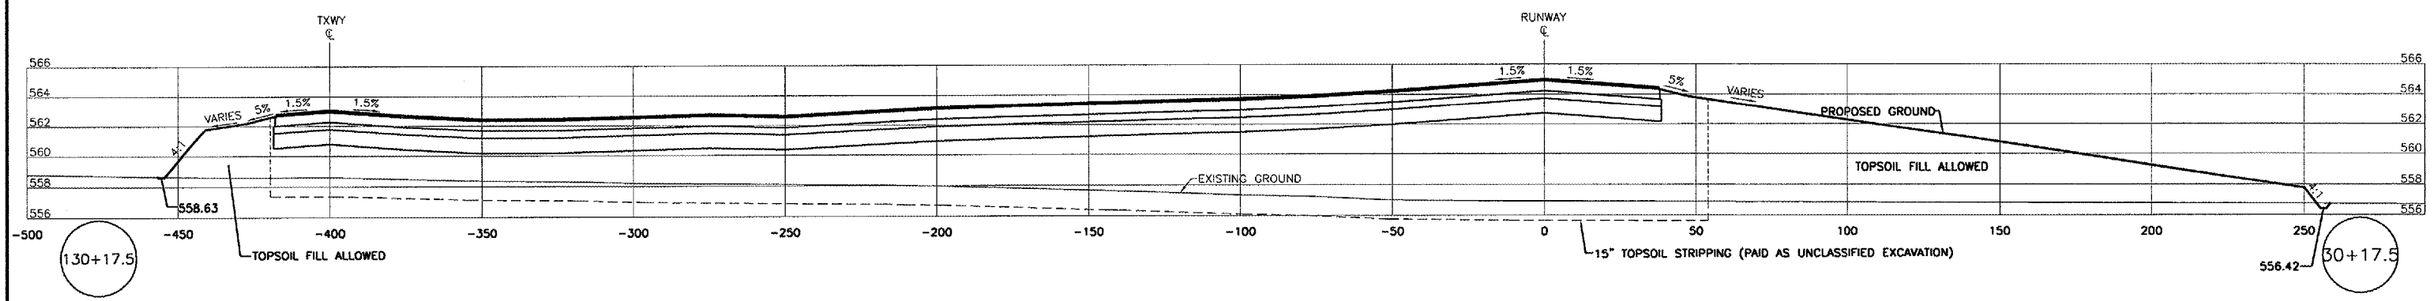

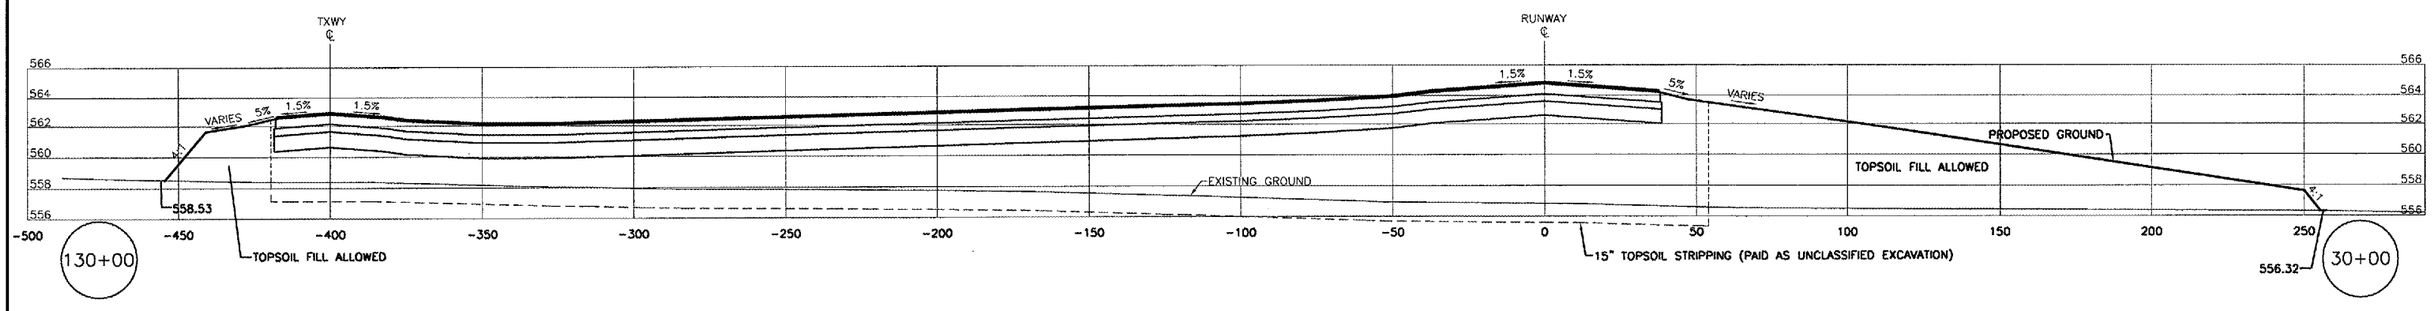

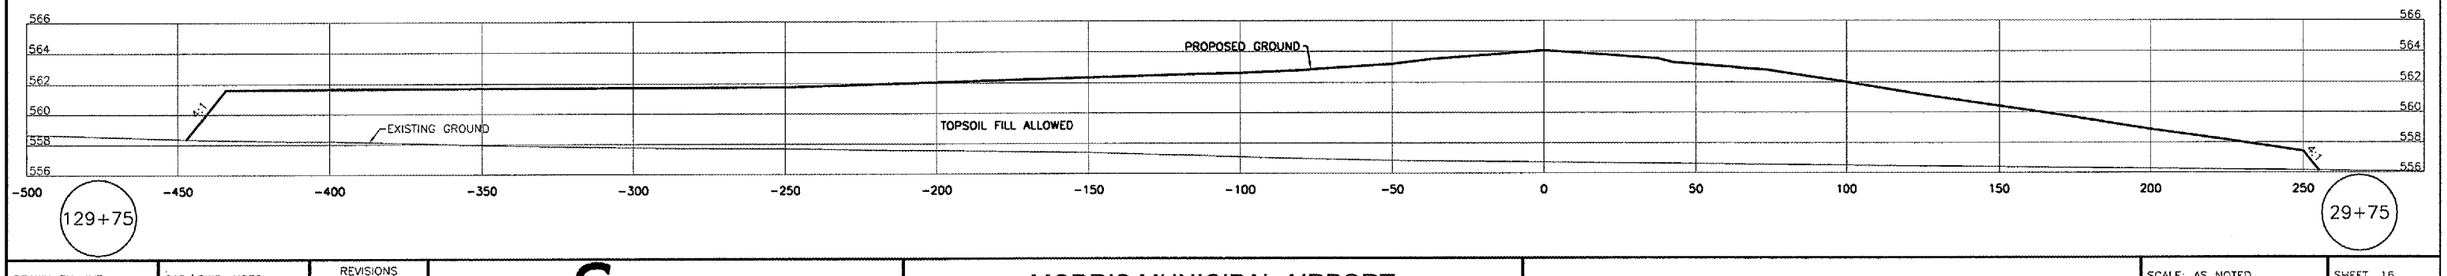

DRAWN BY: JMT	CAD/.DWG: XSEC XREF/.DWG:	REVISIONS DATE BY	CHAMLIN & ASSOCIATES	PERU MORRIS ILLINOIS	MORRIS MUNICIPAL AIRPORT MORRIS, ILLINOIS	CROSS SECTIONS	SCALE: AS NOTED	SHEET 16
CHECKED BY: KWH	DATE: 5/06						FILE NO.: 1002.58Y-1	OF 21