QUAD CITY INTERNATIONAL AIRPORT
RUNWAY 31 EXTENSION – EARTHWORK
ILL. MLI-3564, QU001
SHEET 28 OF 52

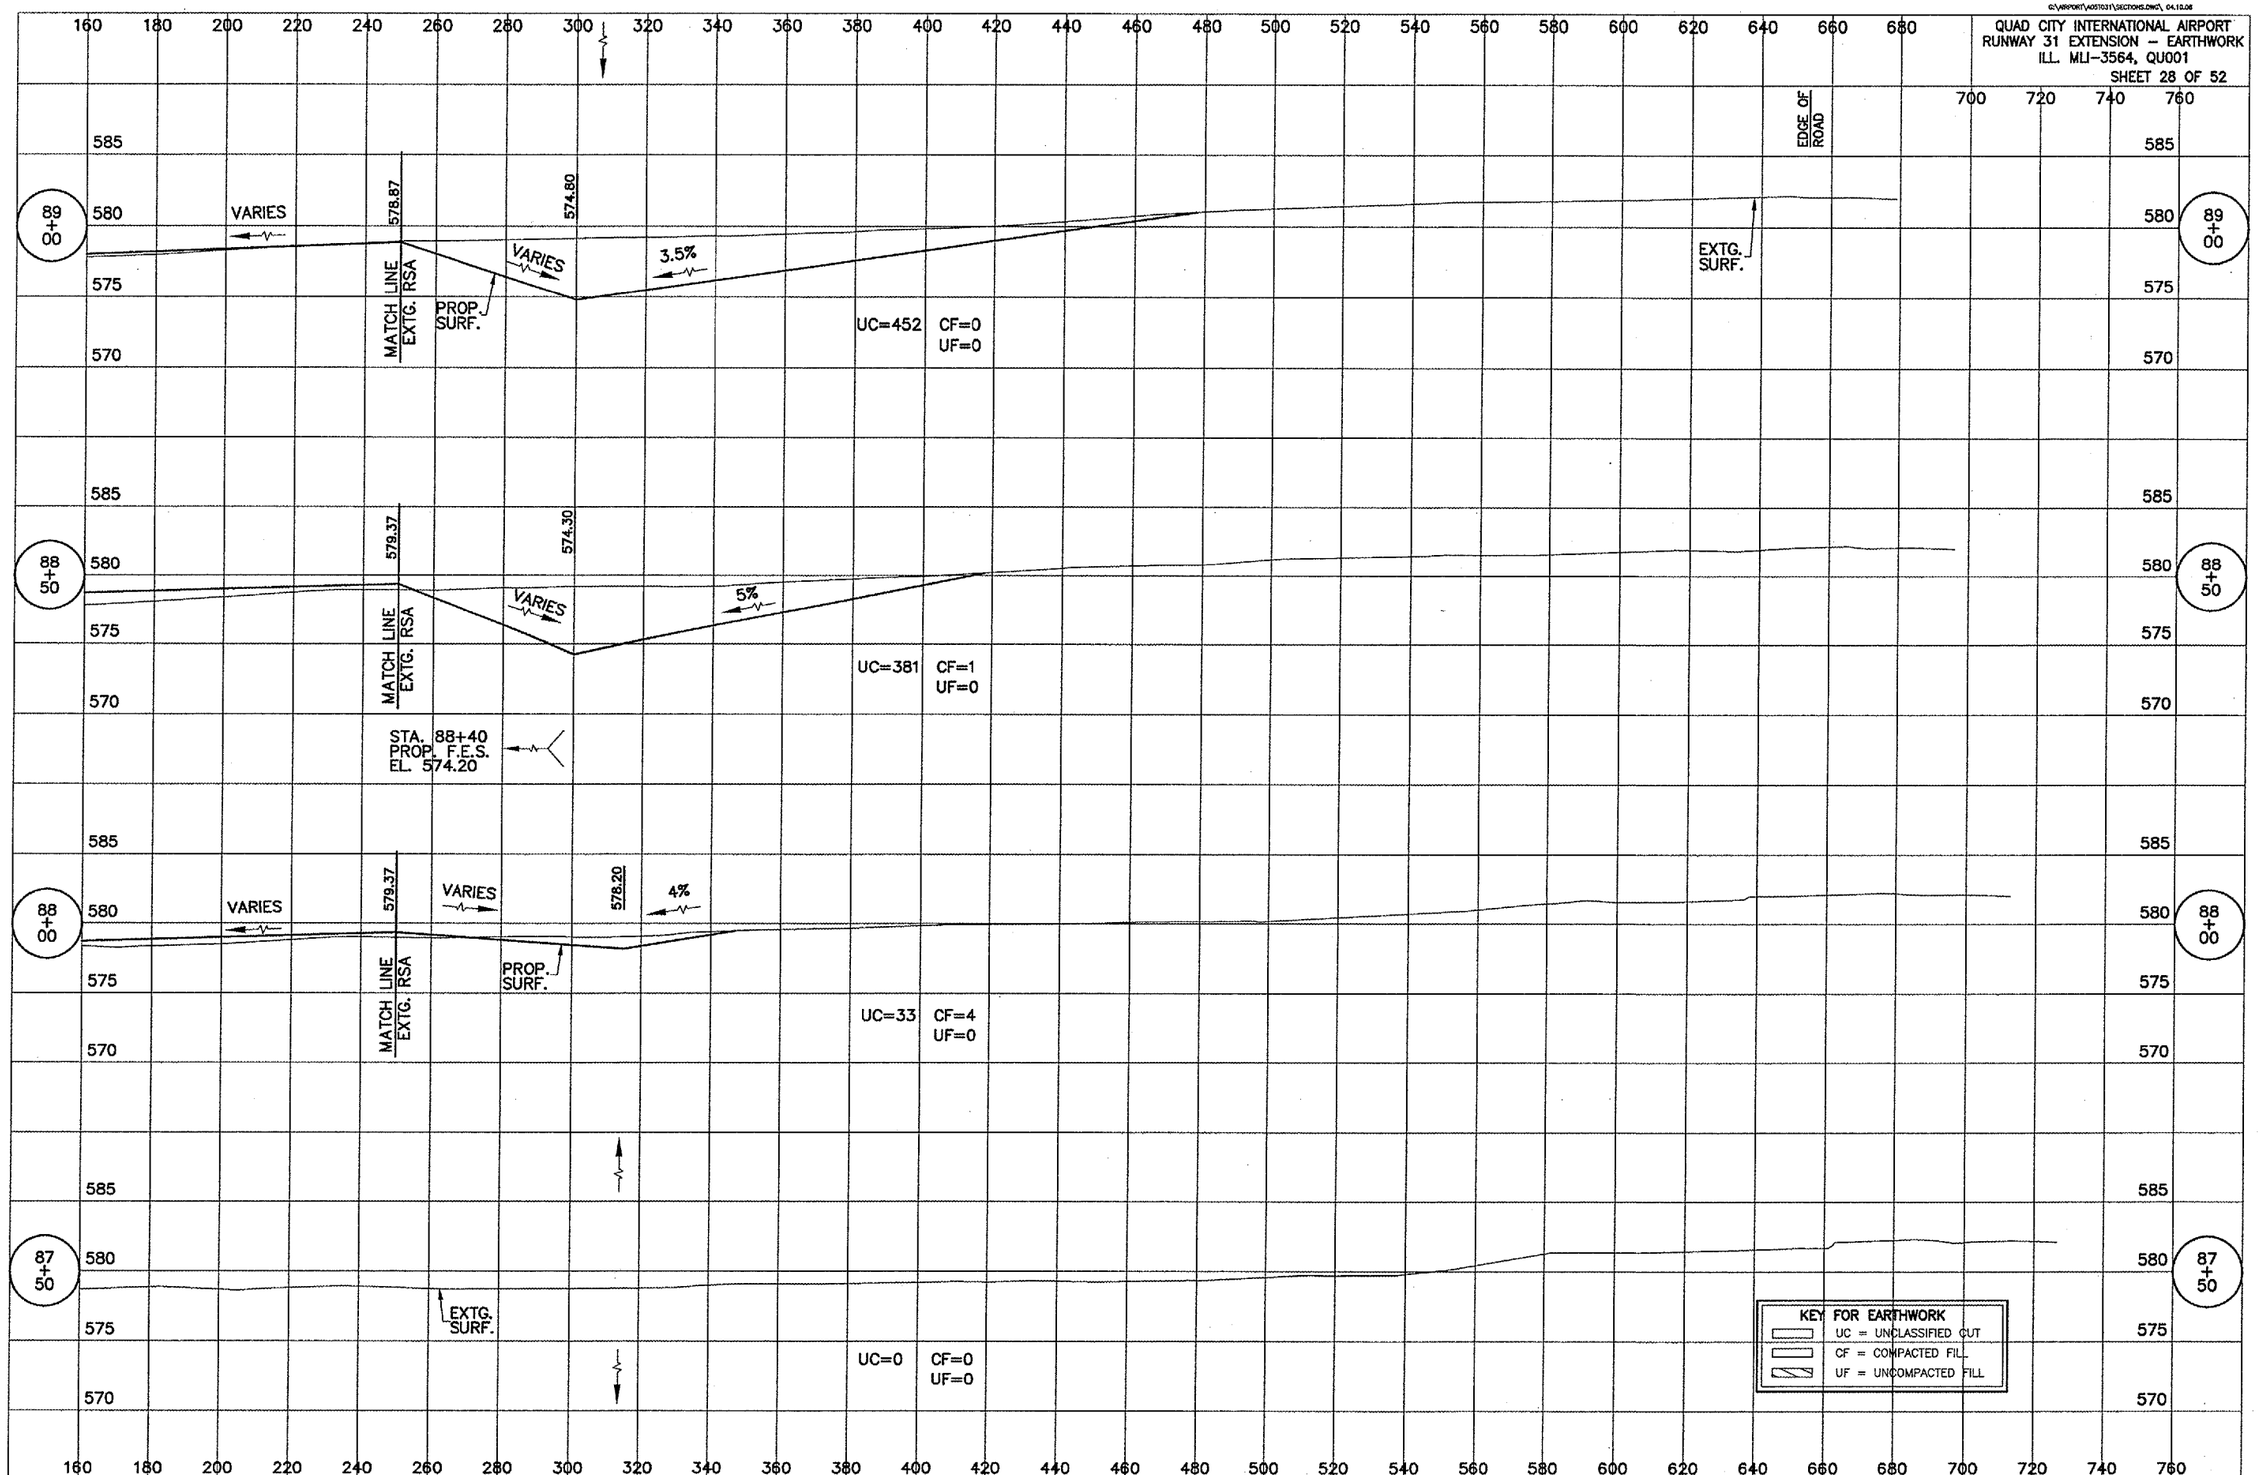

RUNWAY 31 RIGHT CROSS SECTIONS, STA 87+50 TO STA 89+00

\Airport\A05T031\Sections.dwg, 6/28/2006 10:41:27 AM, jaffm