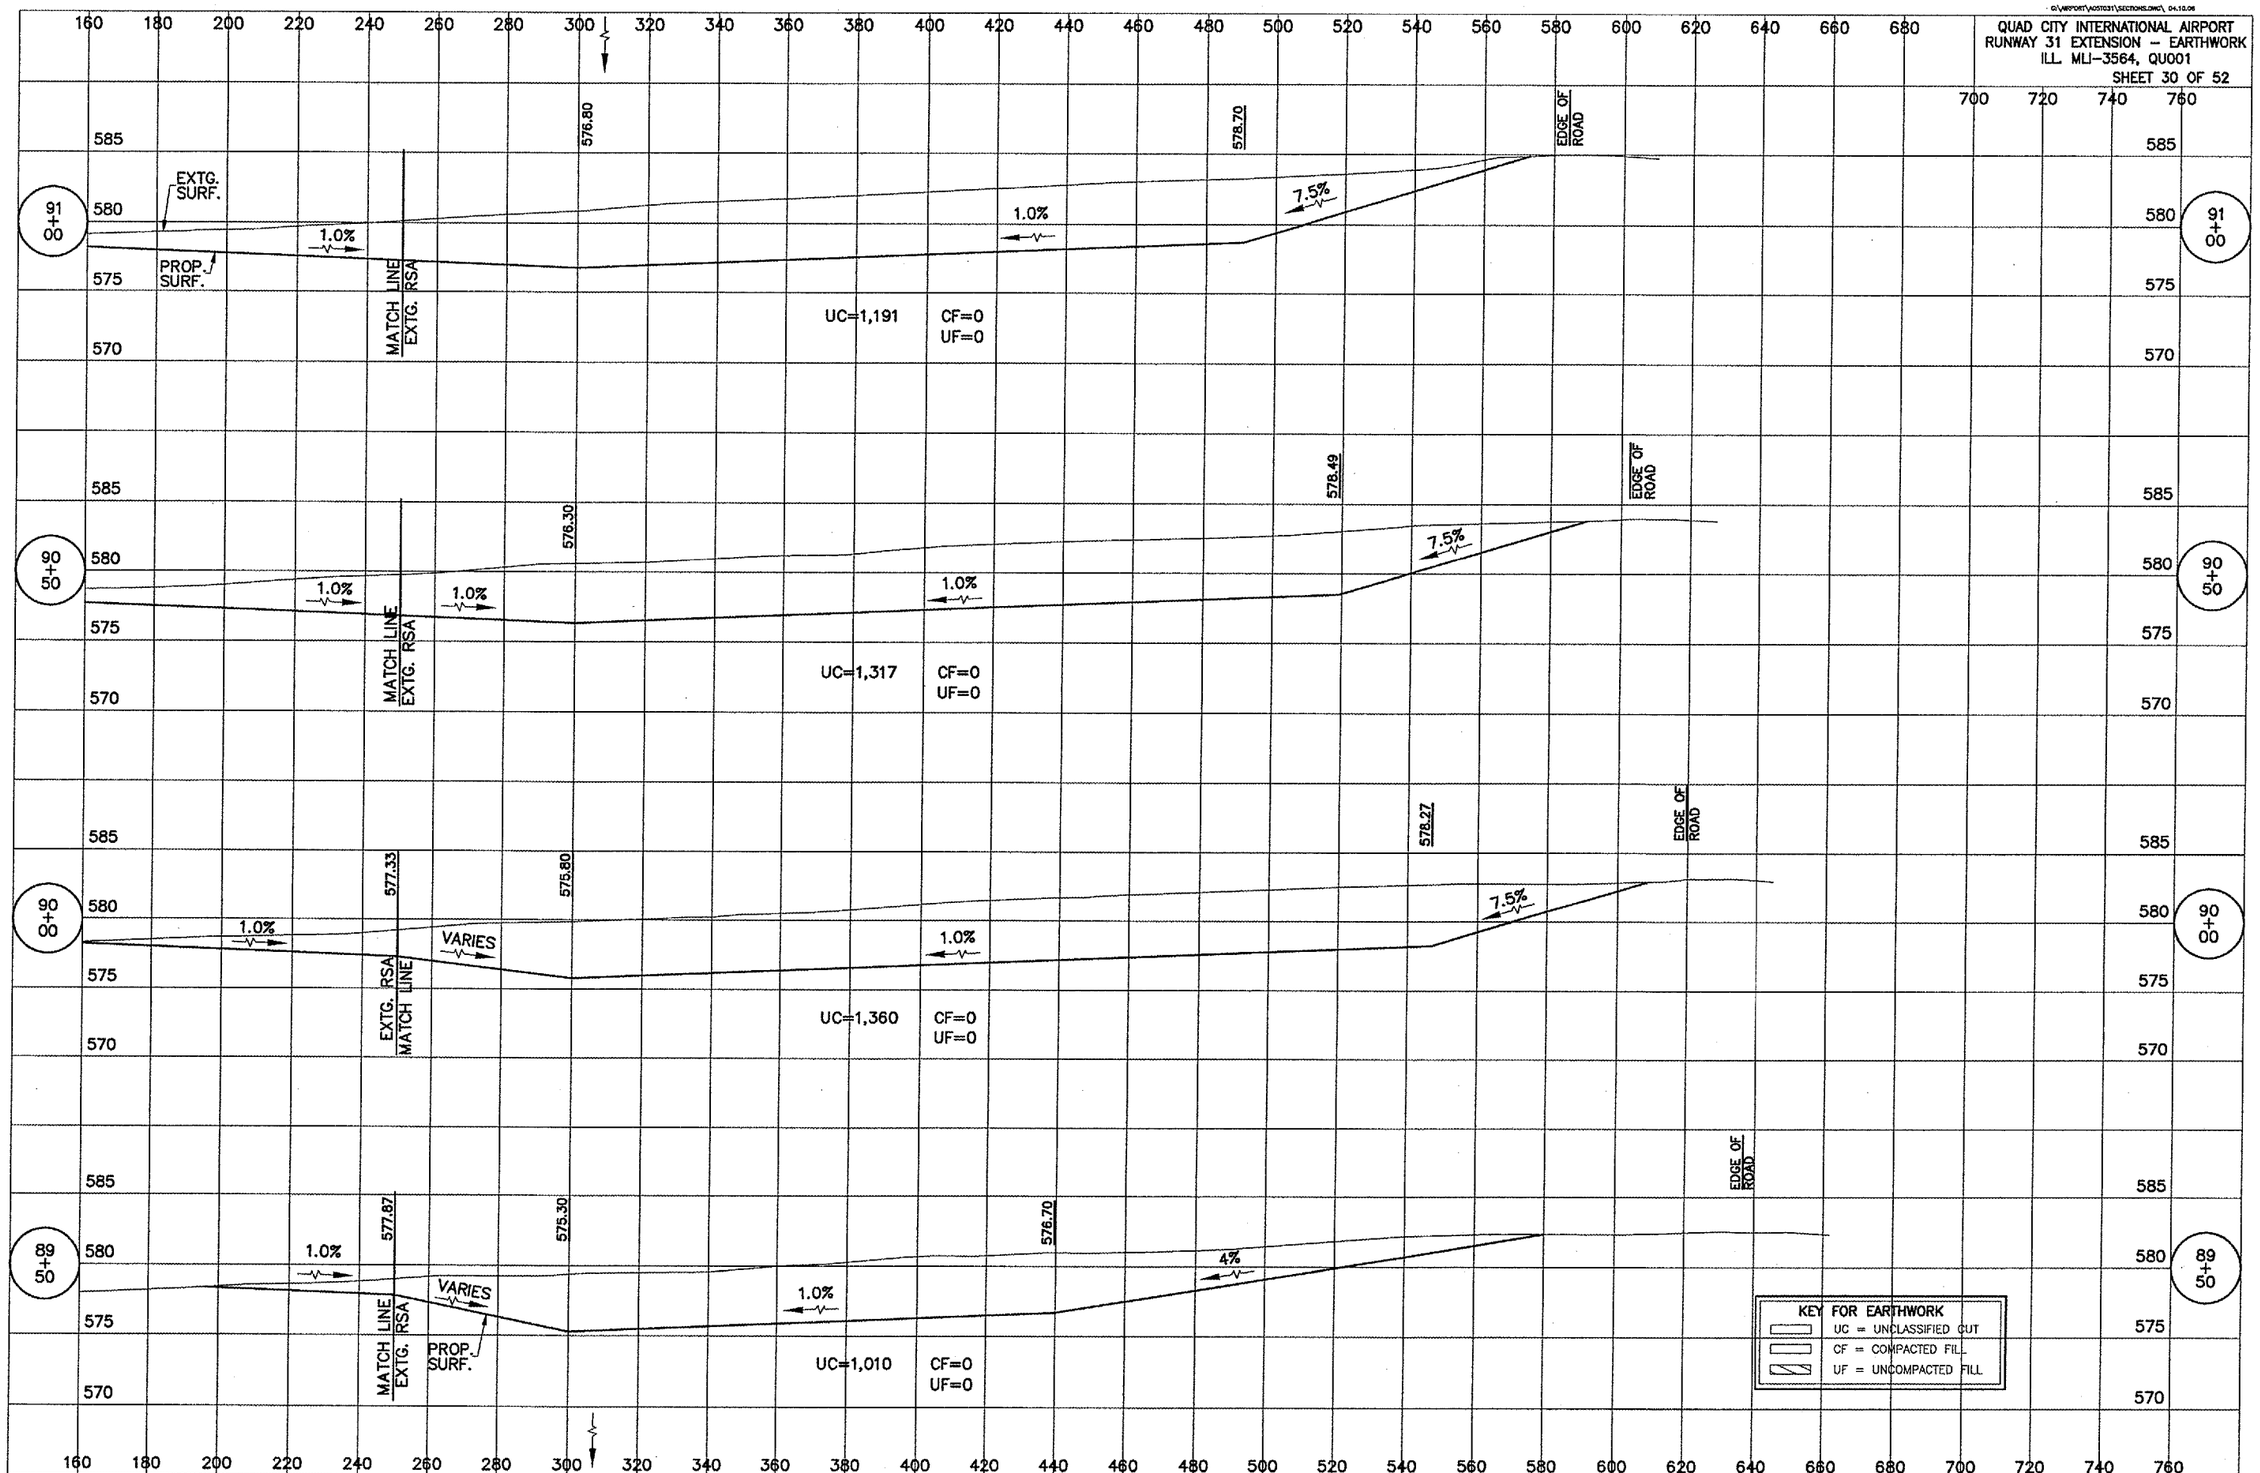

RUNWAY 31 RIGHT CROSS SECTIONS, STA 89+50 TO STA 91+00

\Airport\A05T031\Sections.dwg, 6/28/2006 10:42:45 AM, jeffrn