QUAD CITY INTERNATIONAL AIRPORT
RUNWAY 31 EXTENSION – EARTHWORK
ILL. MLI-3564, QU001
SHEET 32 OF 52

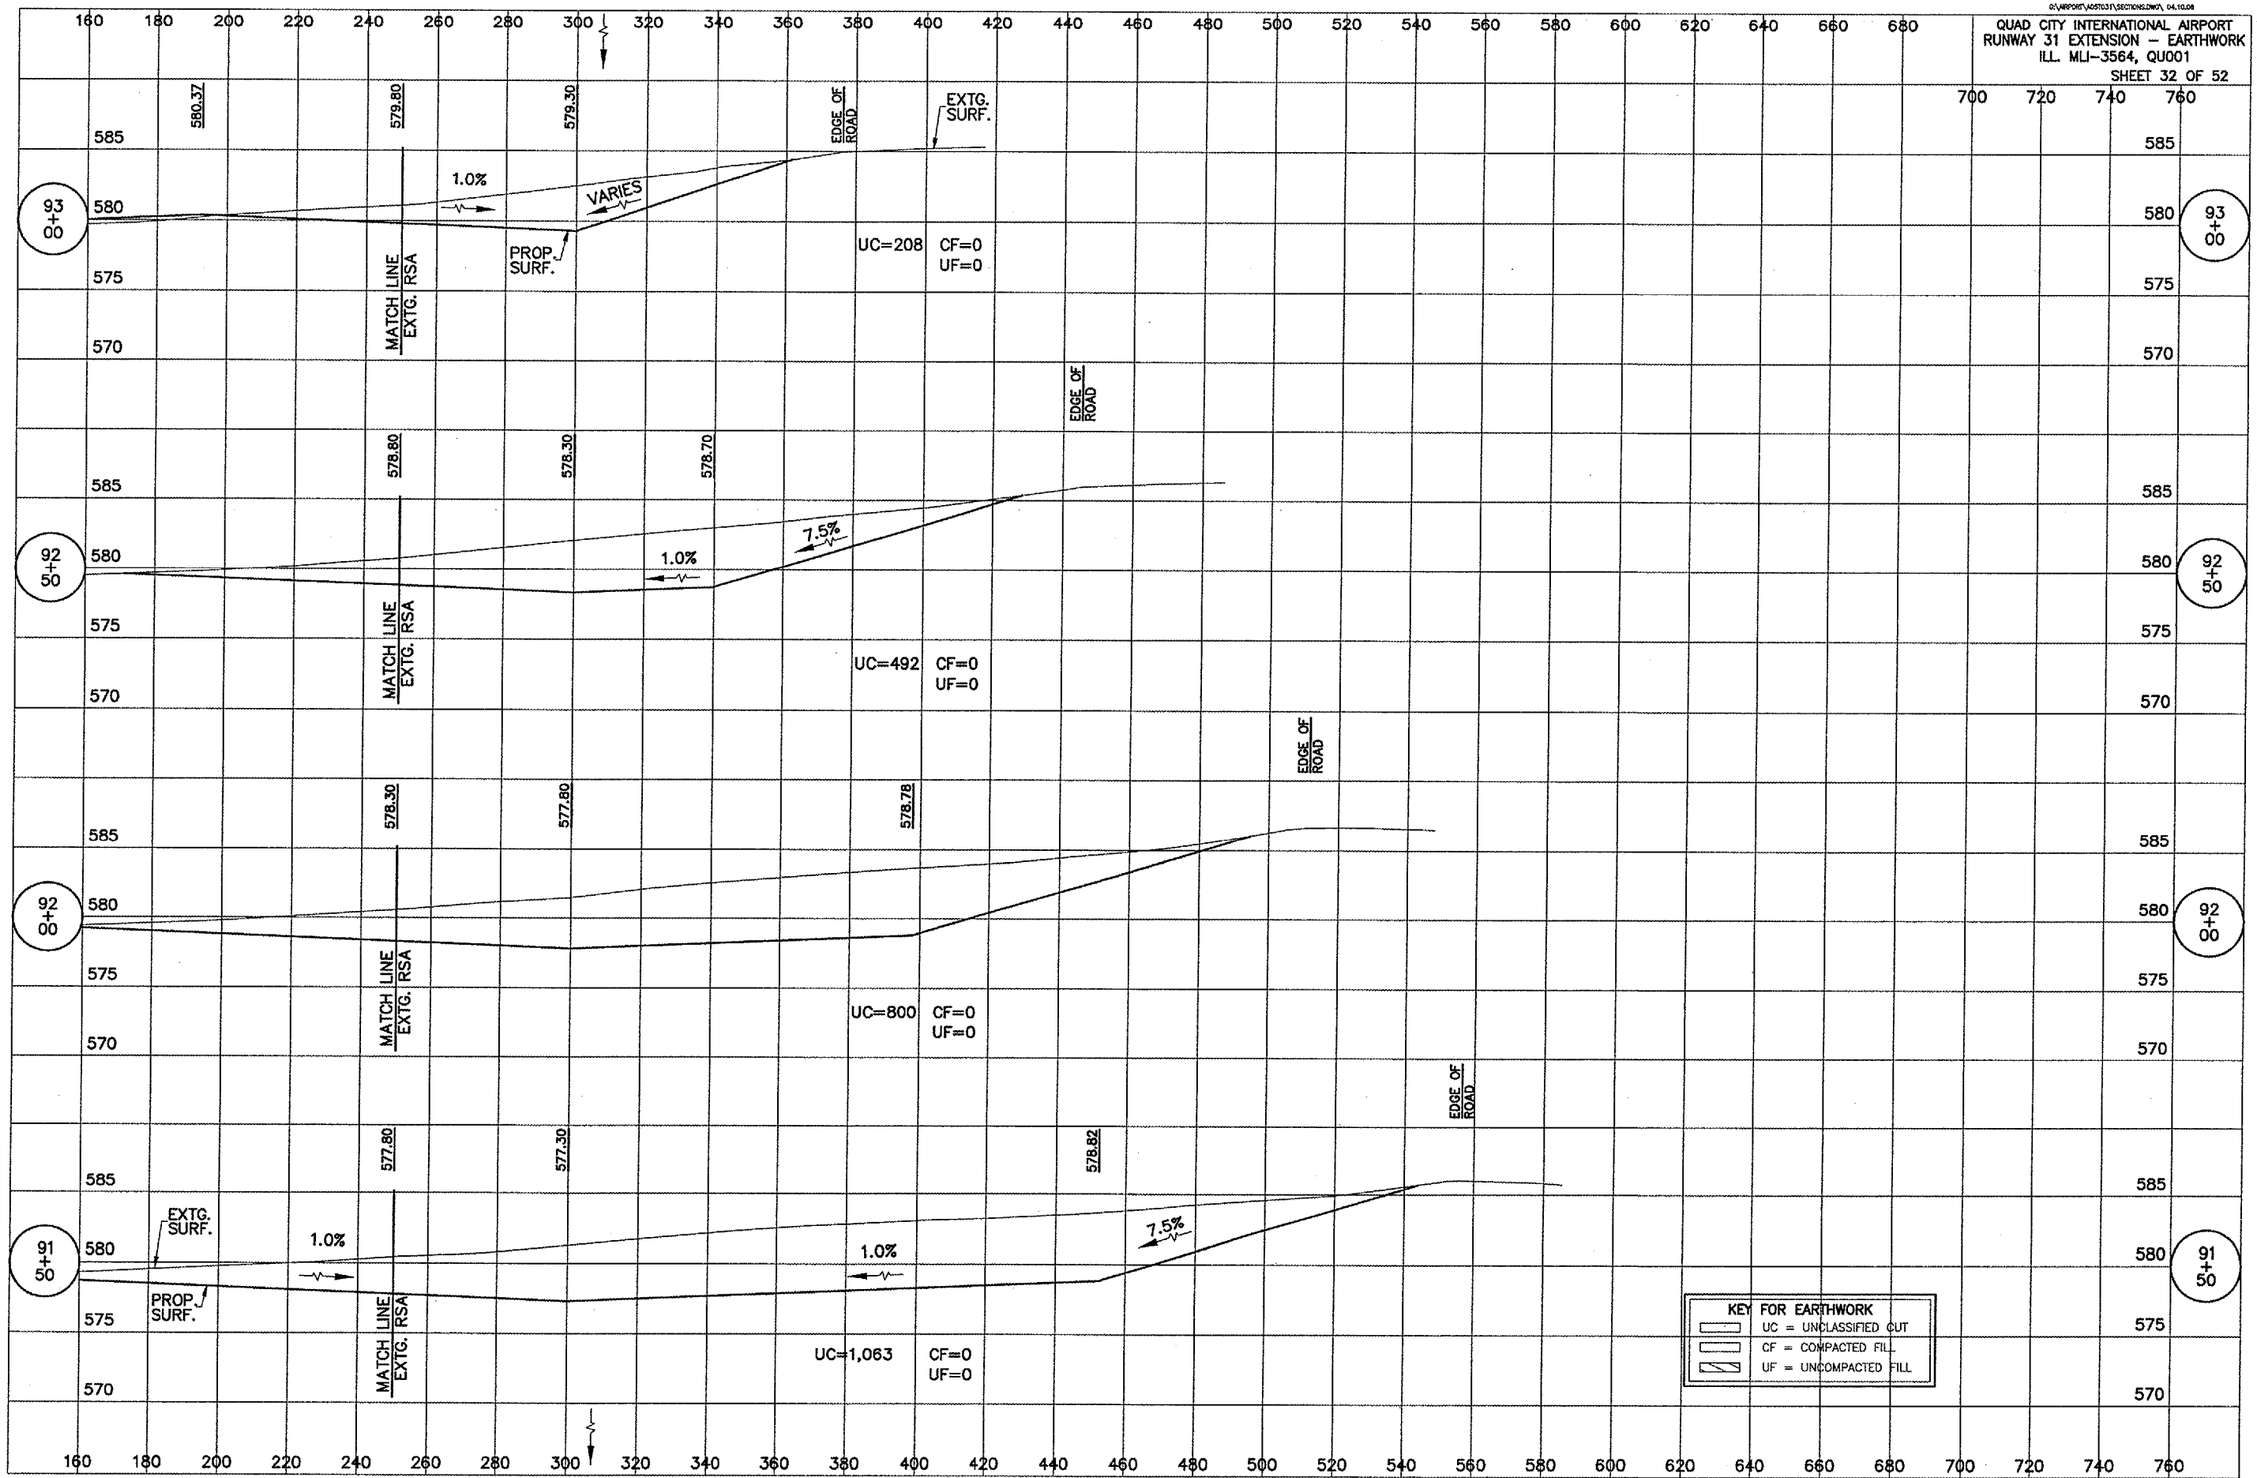

RUNWAY 31 RIGHT CROSS SECTIONS, STA 91+50 TO STA 93+00

:\Airport\A05T0311\Sections.dwg, 6/28/2006 10:55:18 AM, jeffm