QUAD CITY INTERNATIONAL AIRPORT
RUNWAY 31 EXTENSION – EARTHWORK
ILL. MLI-3564, QU001
SHEET 33 OF 52

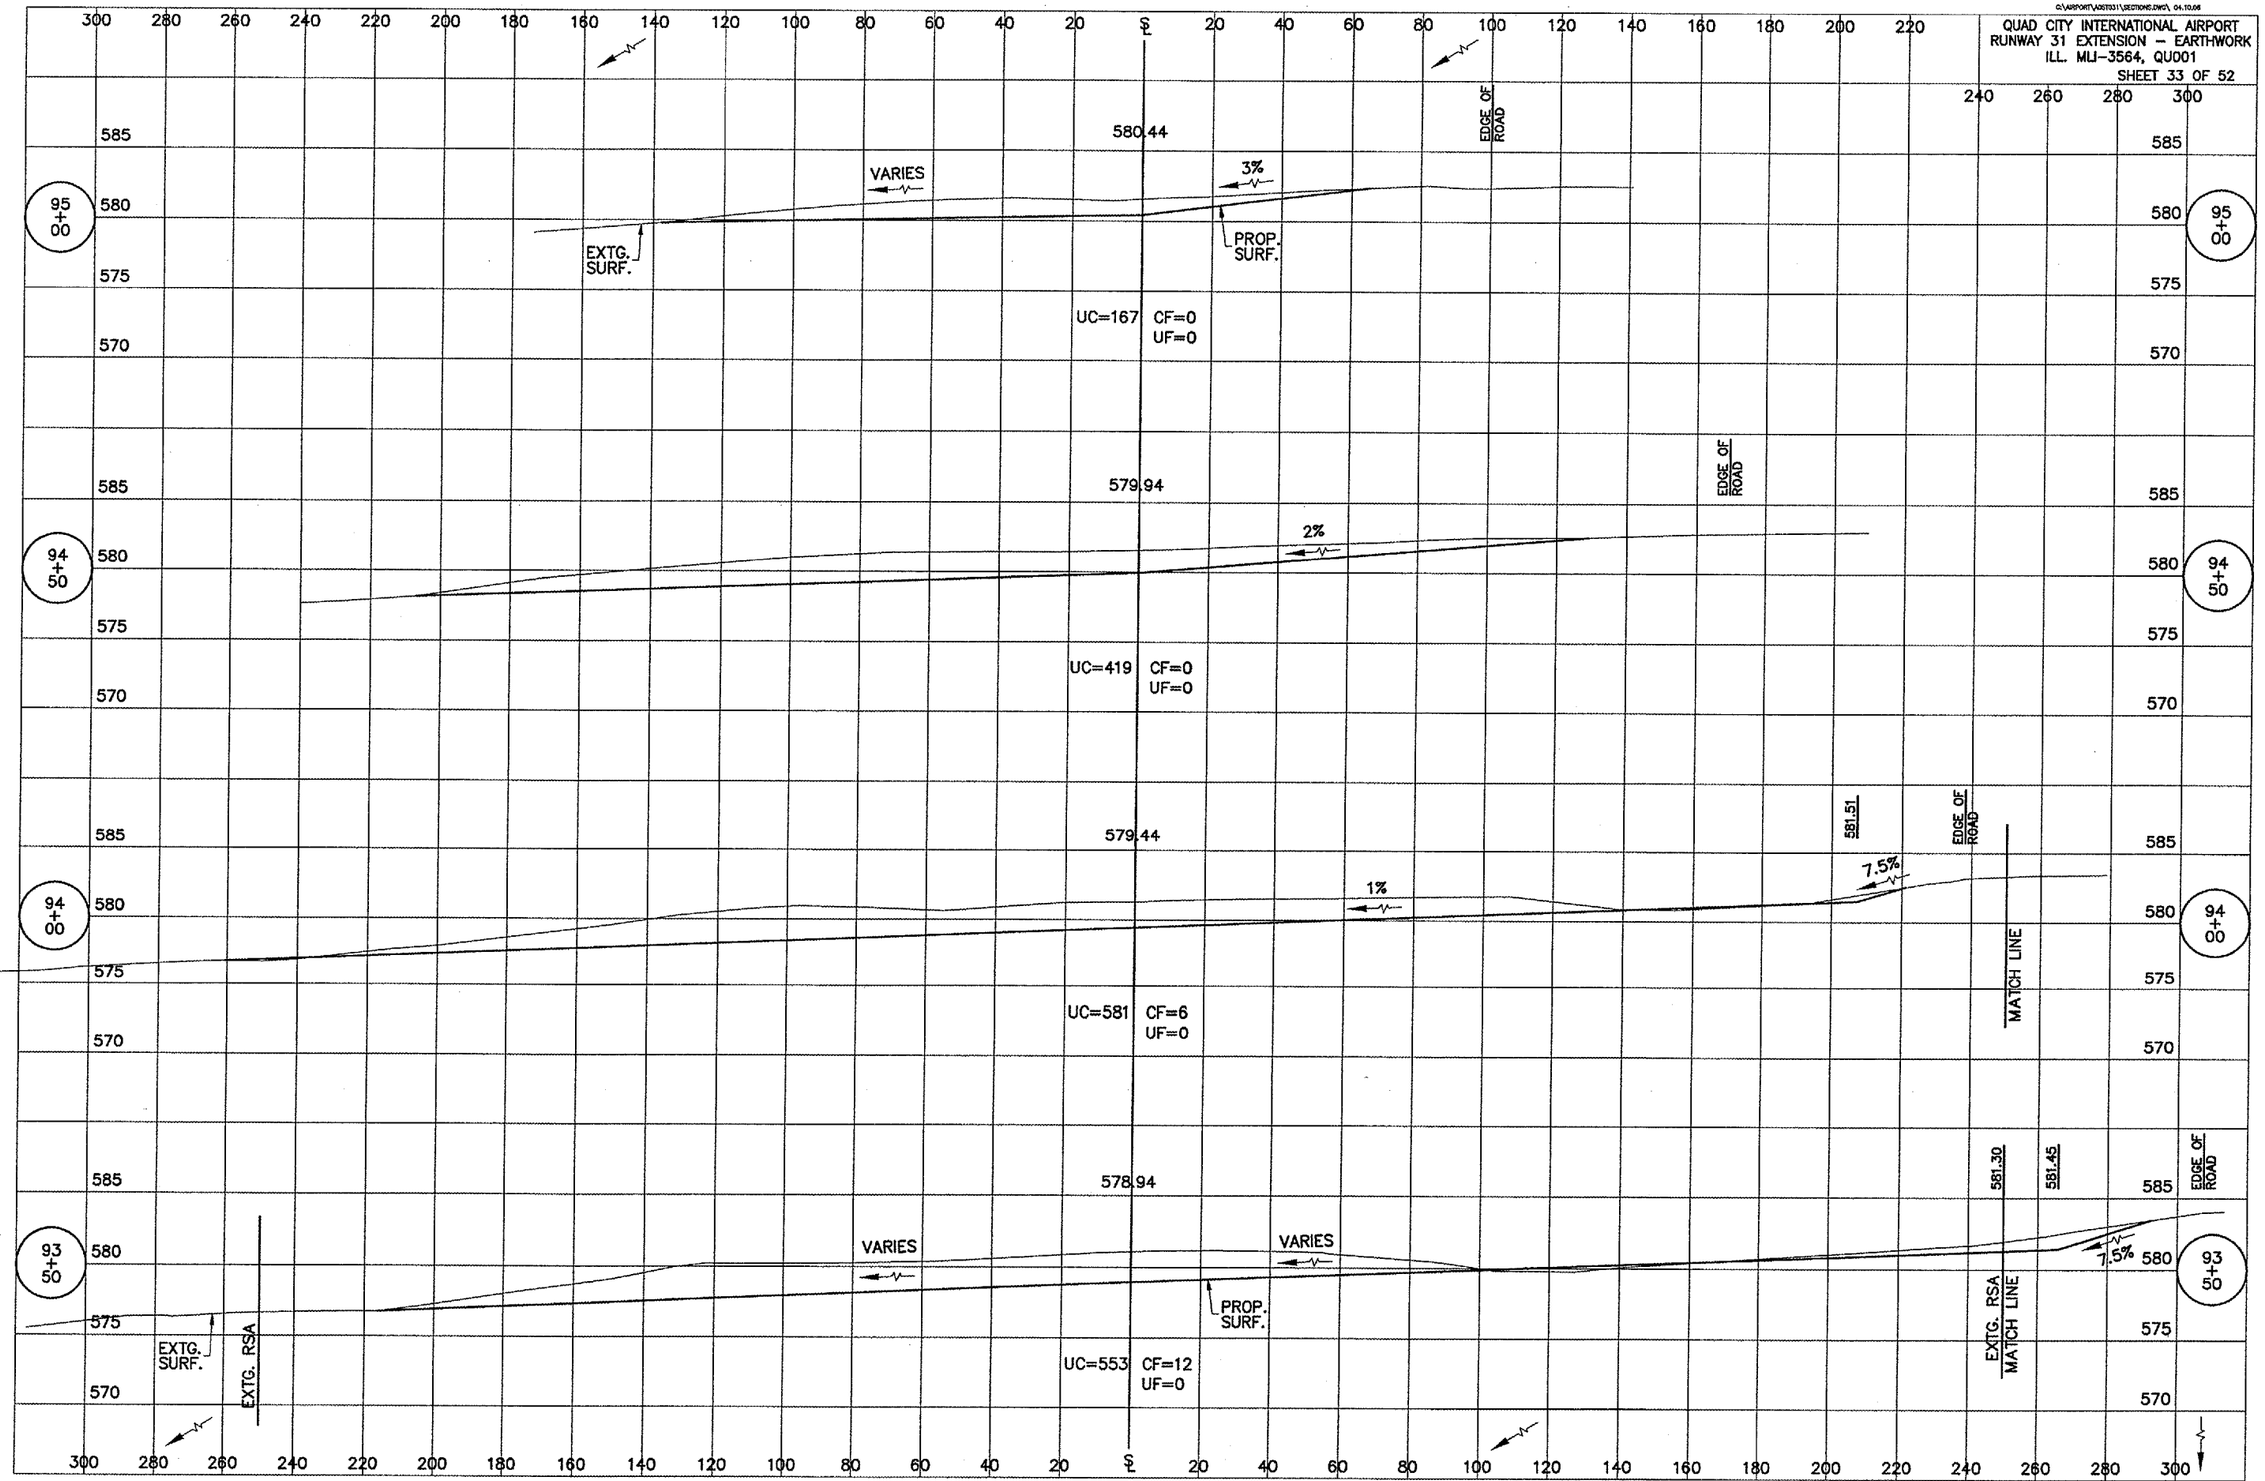

RUNWAY 31 CROSS SECTIONS. STA 93+50 TO STA 95+00

\Airport\A05T031\Sections.dwg, 6/28/2006 10:56:10 AM, jeffm