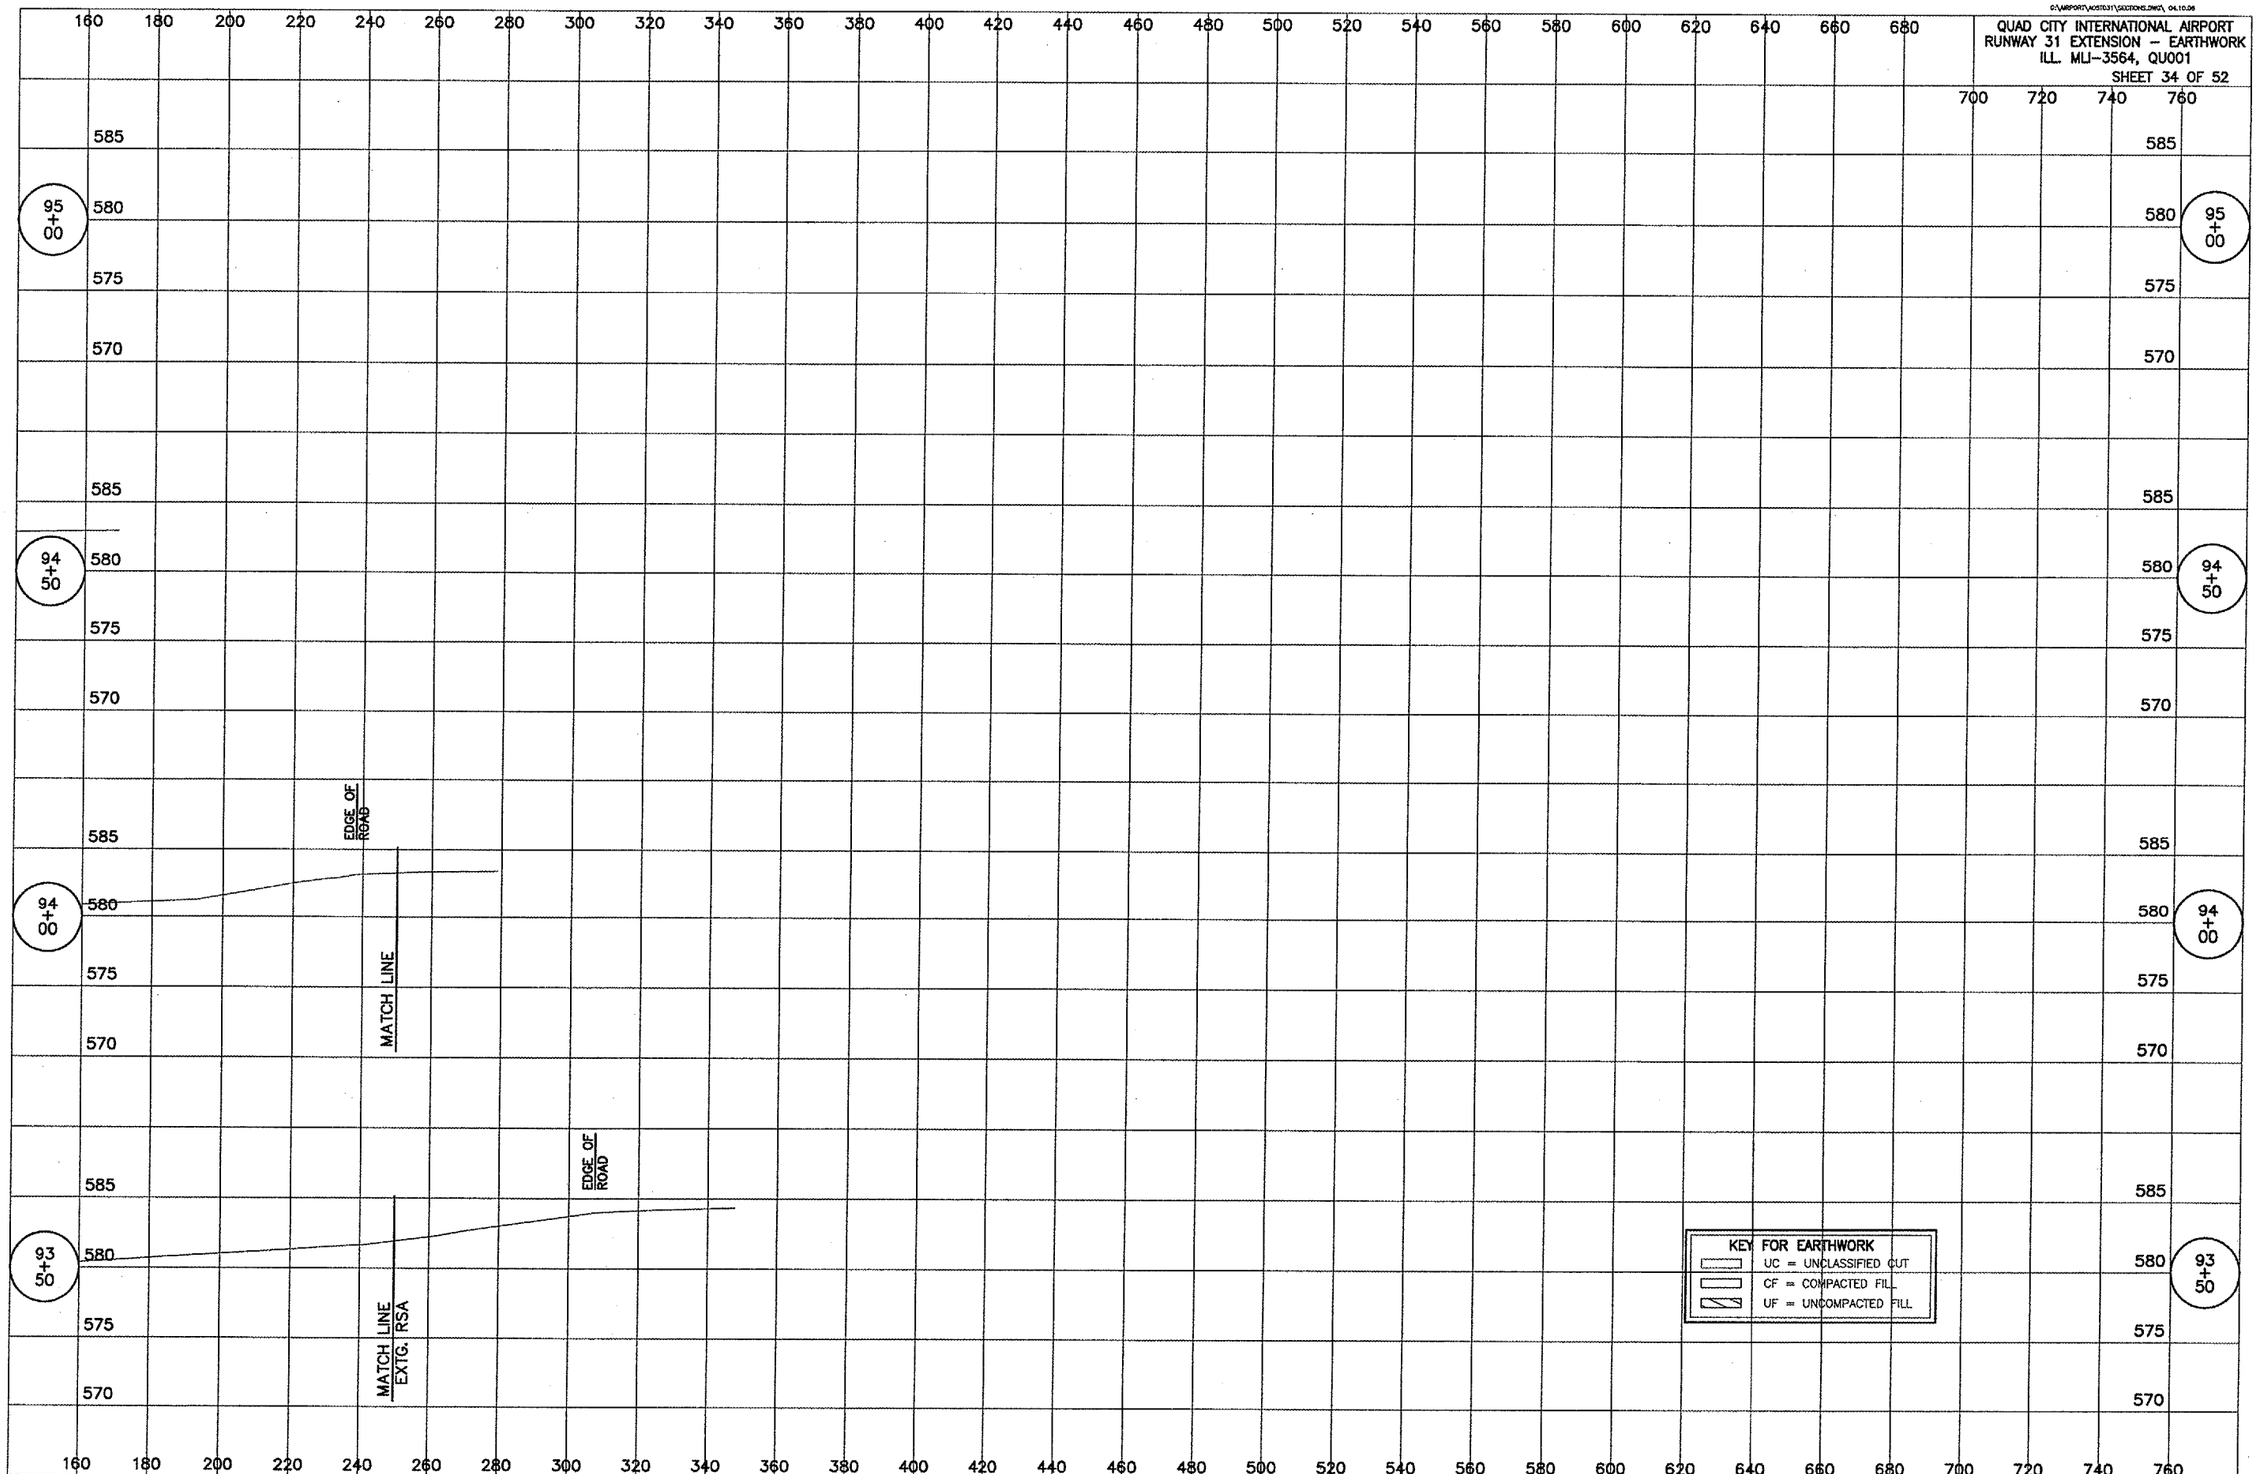

RUNWAY 31 RIGHT CROSS SECTIONS, STA 93+50 TO STA 95+00

\Airport\A05T0311\Sections.dwg, 6/28/2006 10:56:54 AM, jeffm