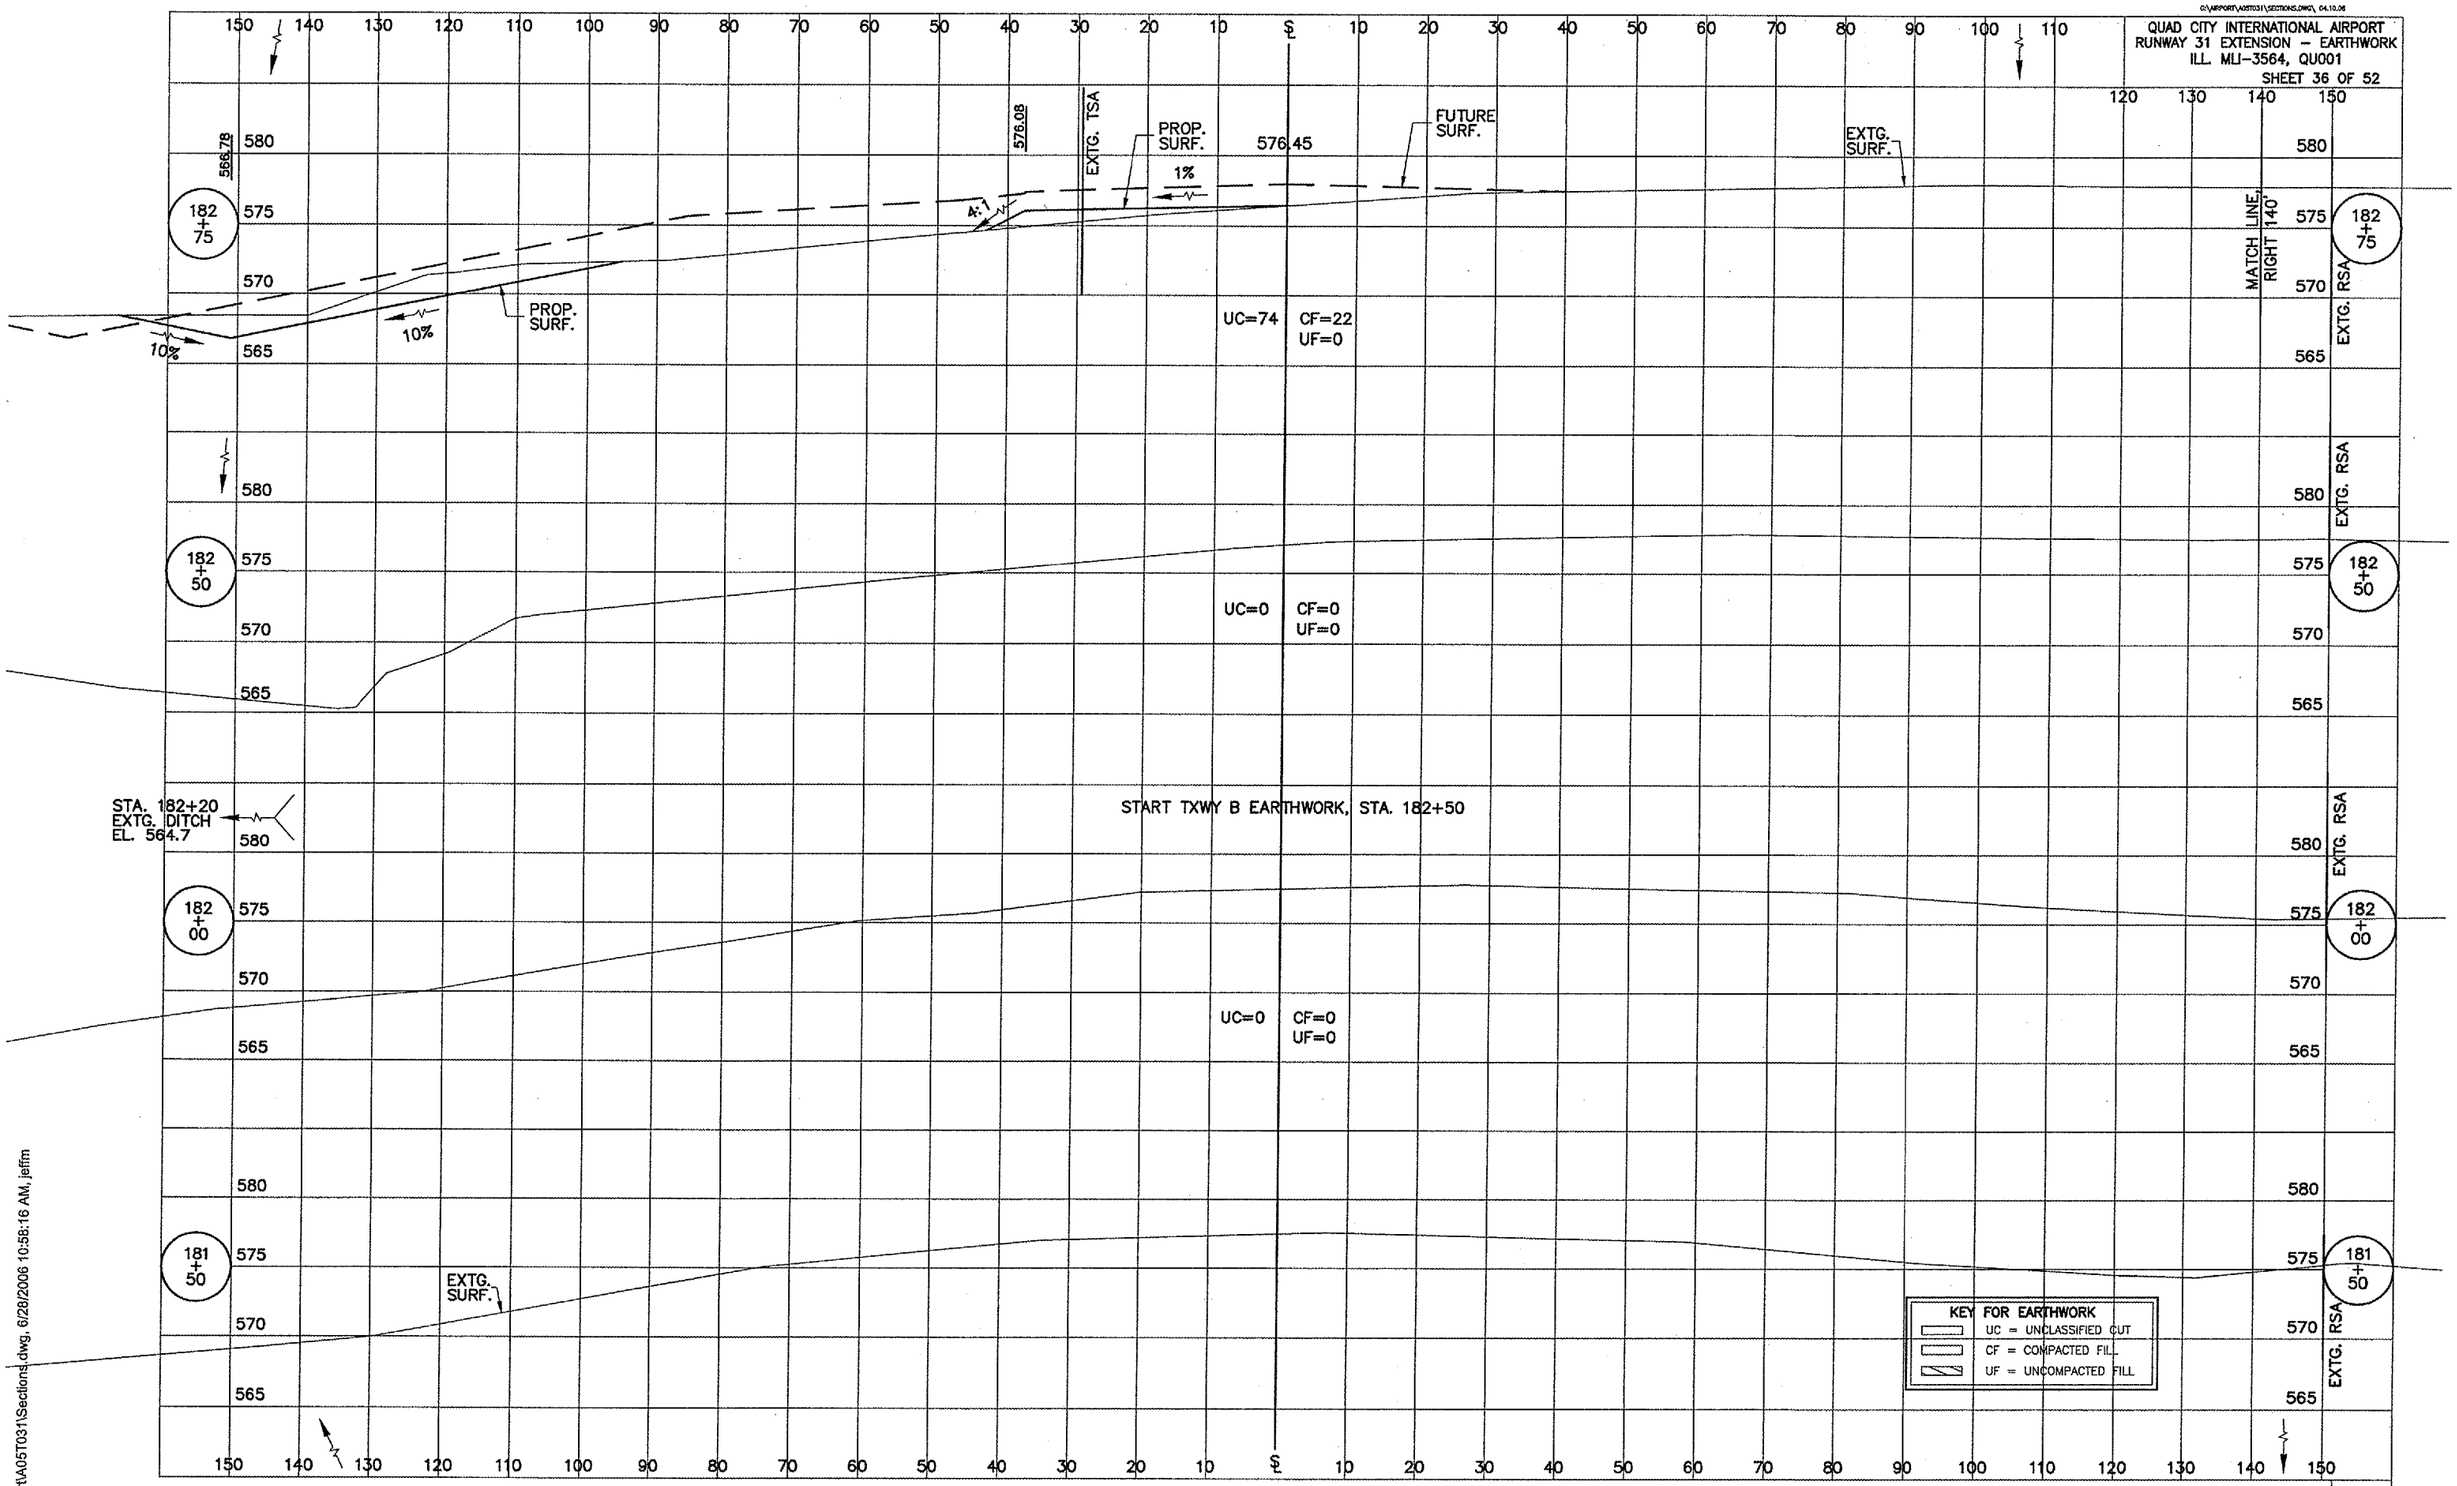

TAXIWAY B CROSS SECTIONS, STA 181+50 TO STA 182+75

Airport\A05T031\Sections.dwg, 6/28/2006 10:58:16 AM, jeffm