QUAD CITY INTERNATIONAL AIRPORT
RUNWAY 31 EXTENSION – EARTHWORK
ILL. MLI-3564, QU001
SHEET 41 OF 52

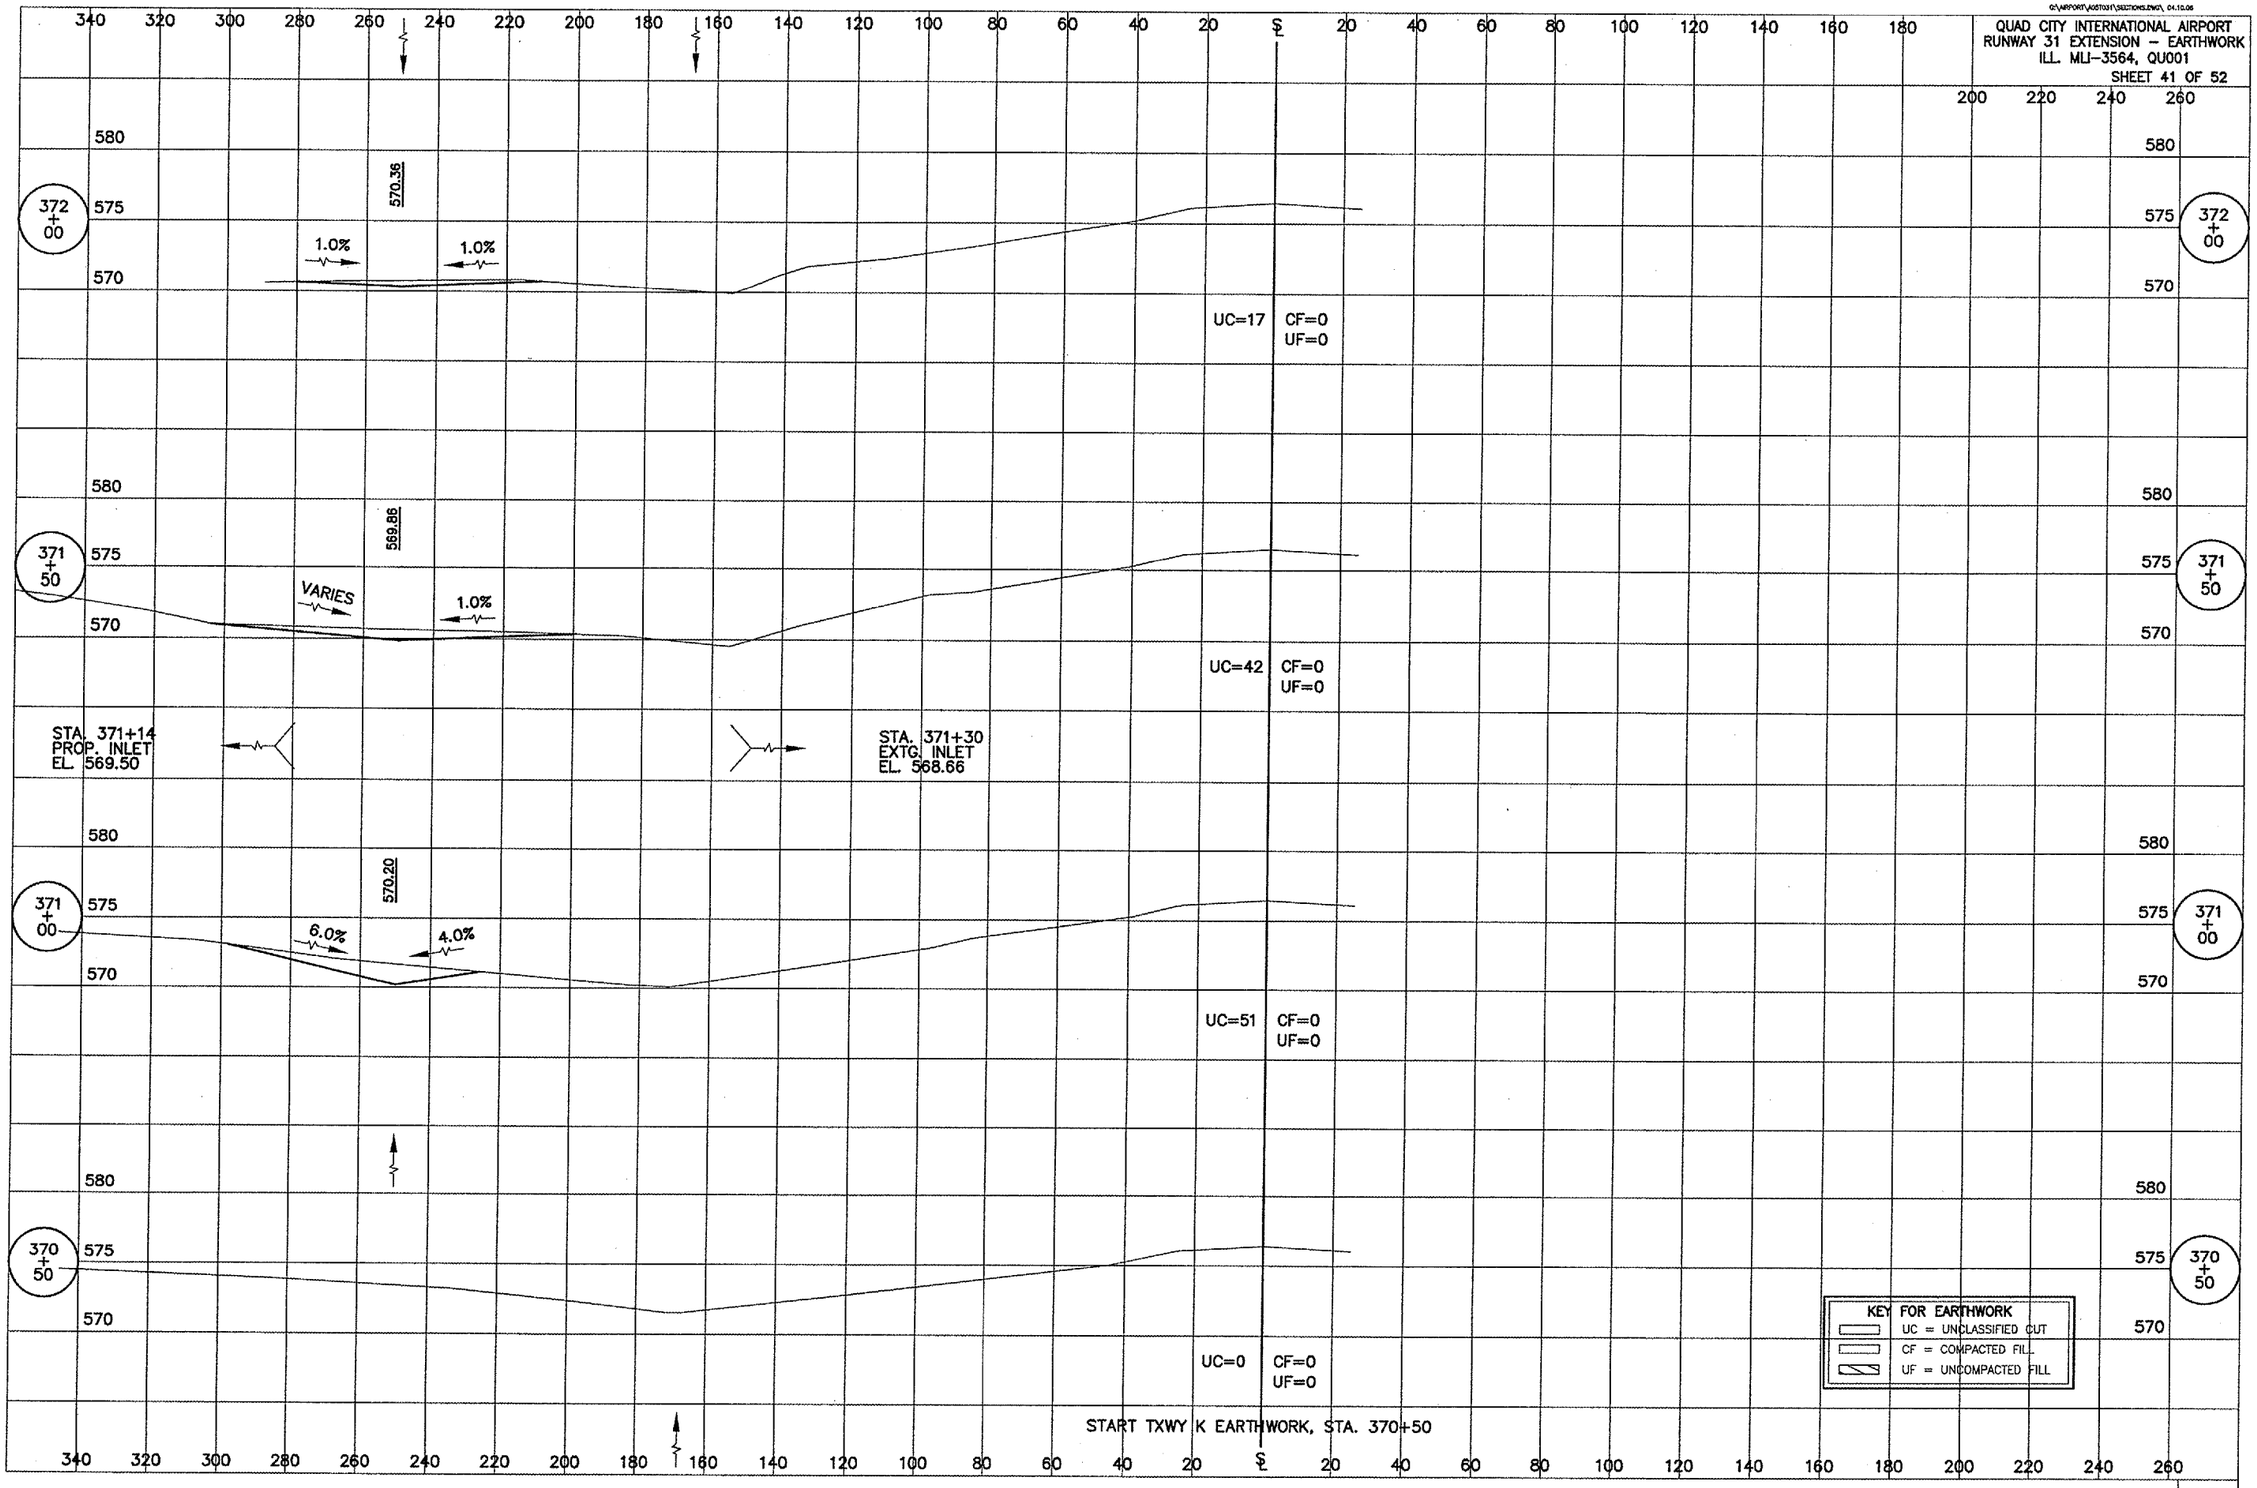

RUNWAY K CROSS SECTIONS, STA 370+50 TO STA 372+00

Airport\A05T031\Sections.dwg, 6/28/2006 11:03:47 AM, jeffm