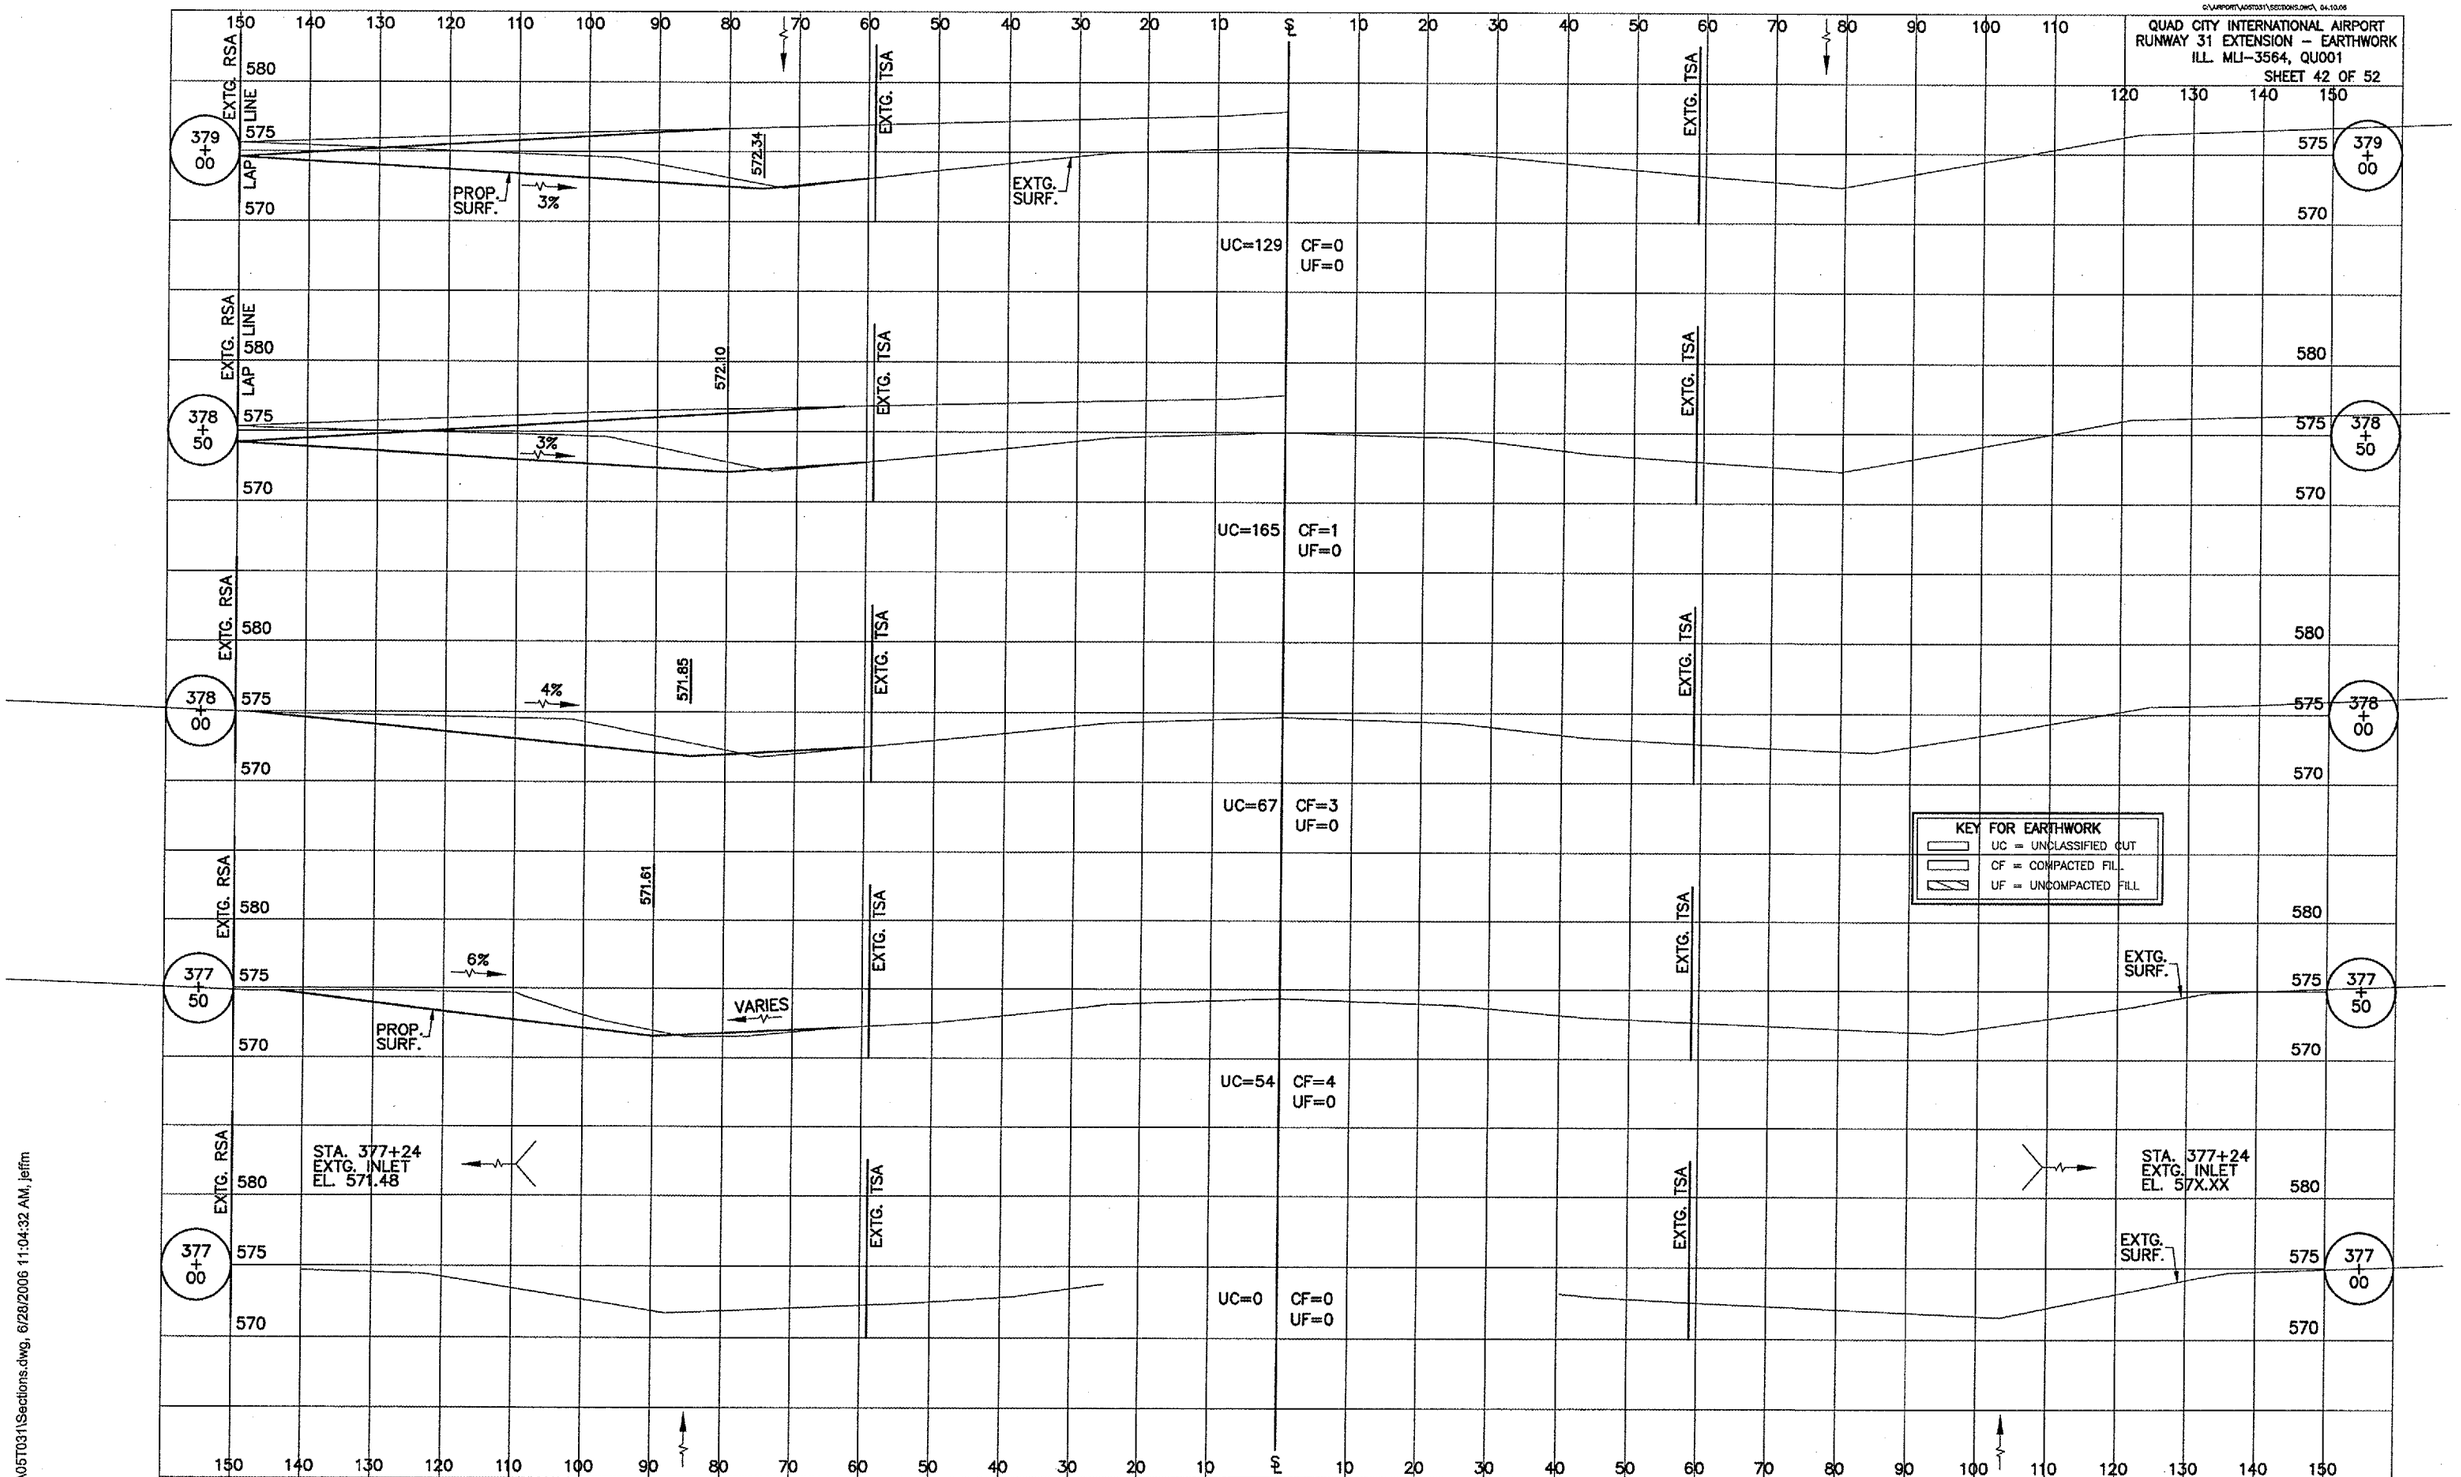

TAXIWAY K CROSS SECTIONS, STA 377+00 TO STA 379+00

\Airport\A05T031\Sections.dwg, 6/28/2006 11:04:32 AM, jeffm