QUAD CITY INTERNATIONAL AIRPORT
RUNWAY 31 EXTENSION – EARTHWORK
ILL. MLI–3564, QU001
SHEET 44 OF 52

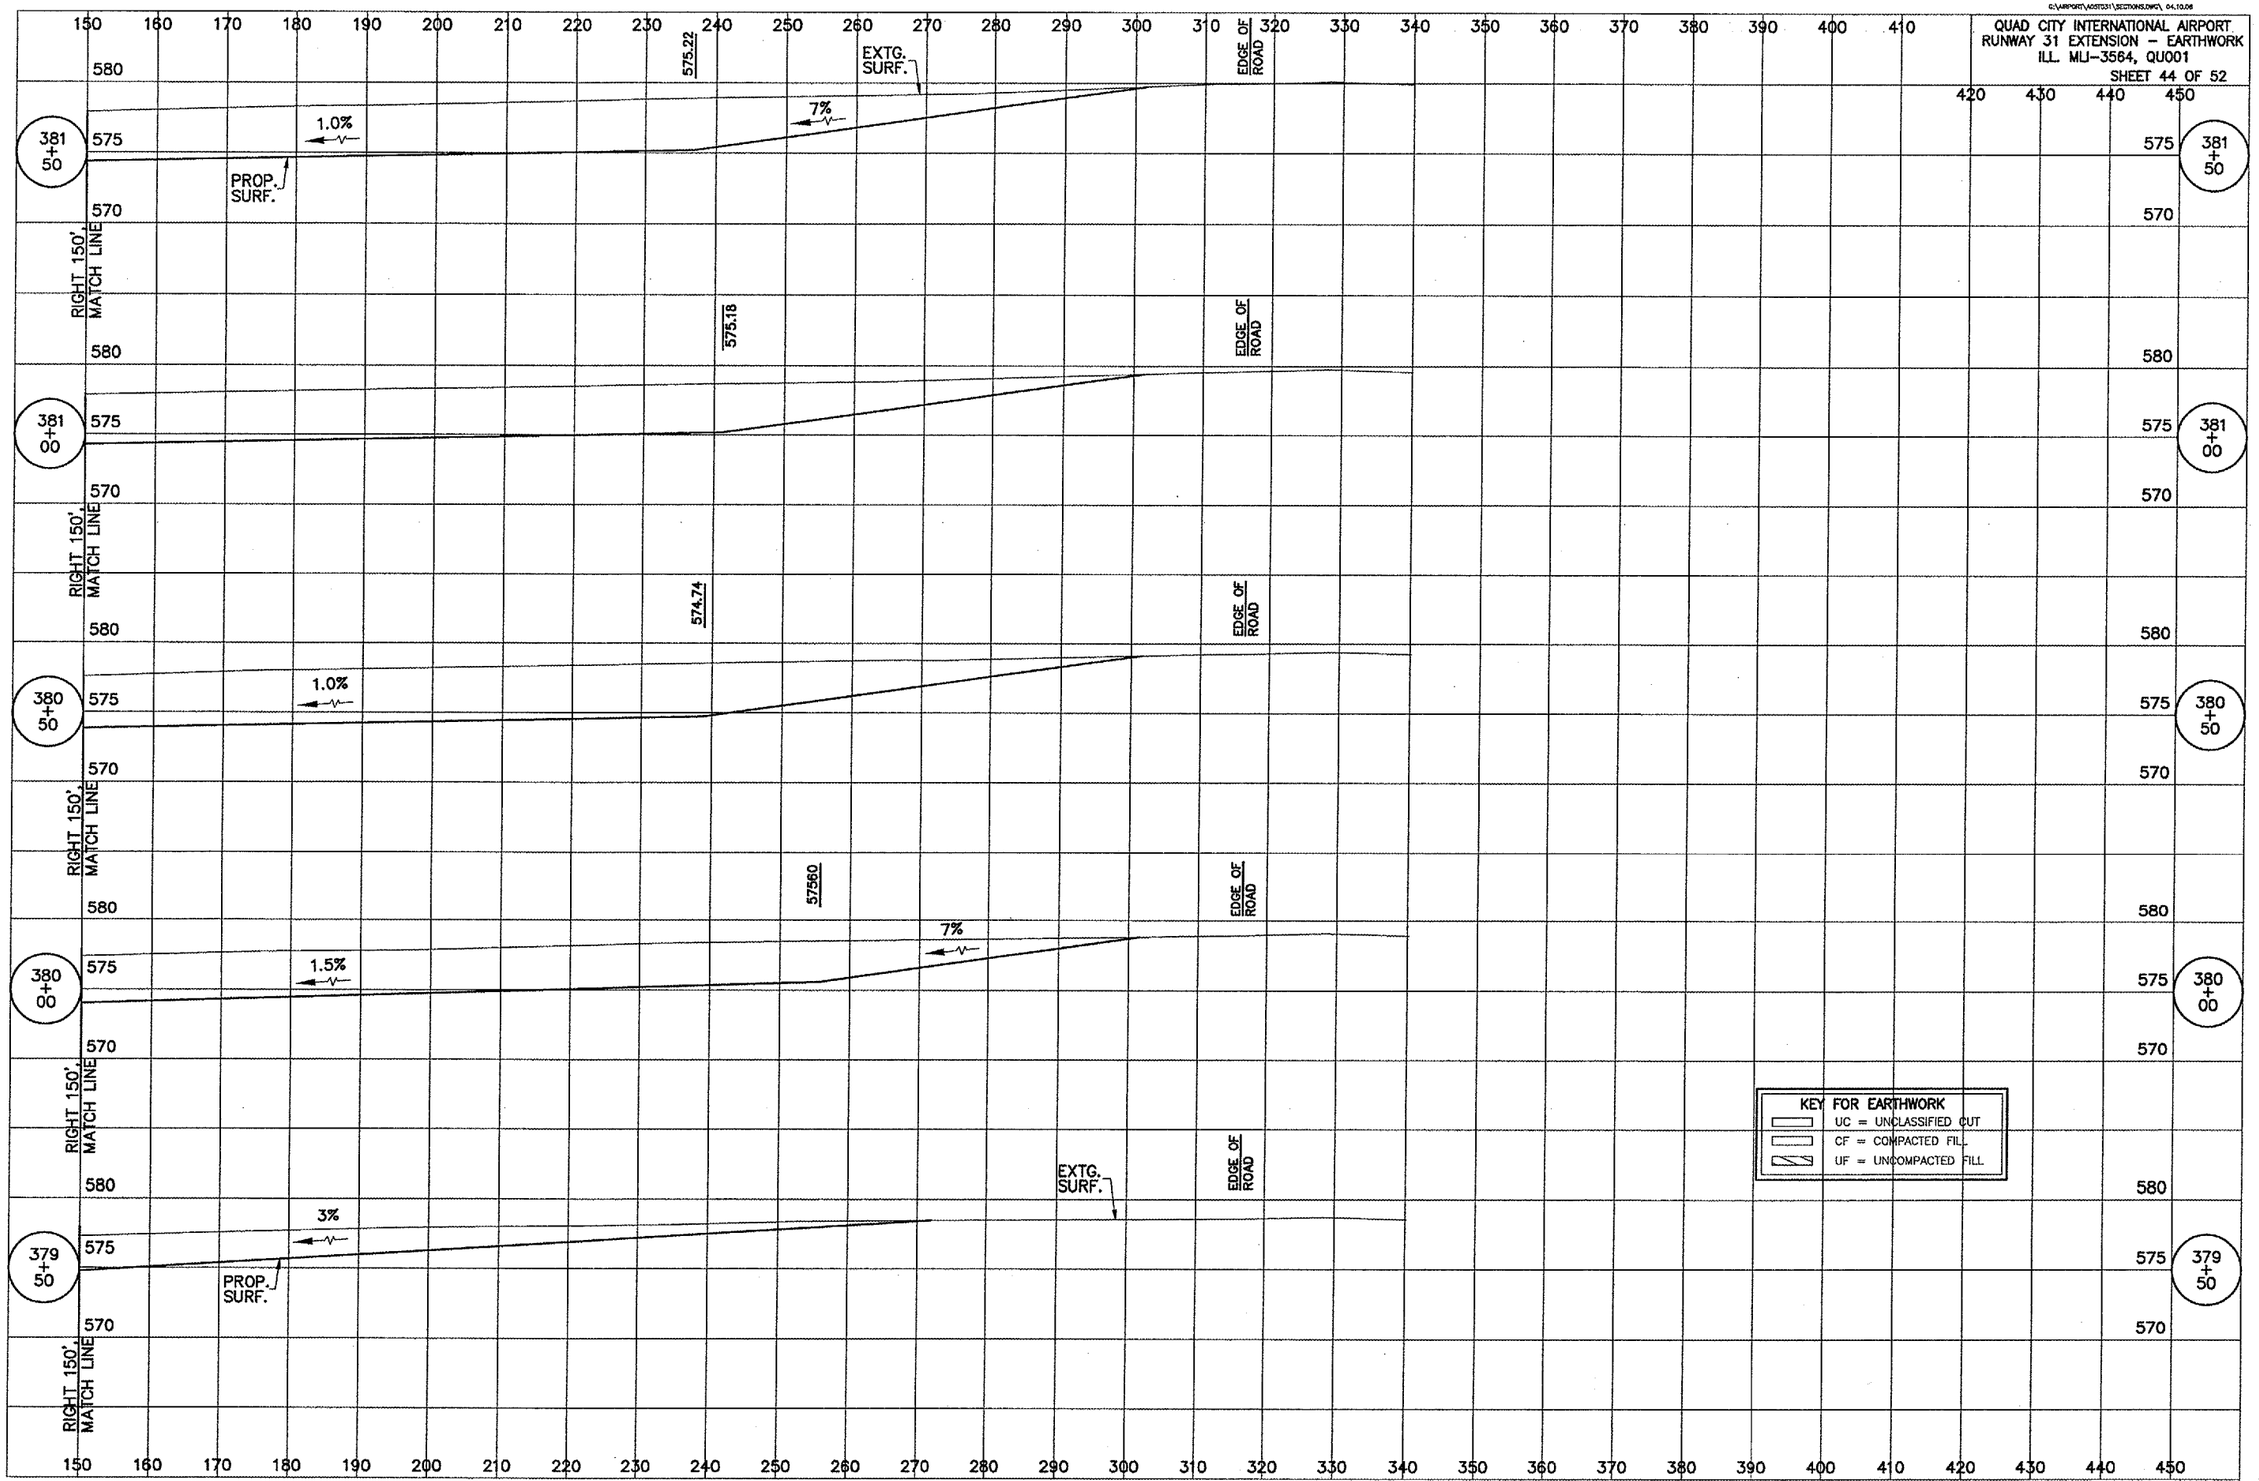

TAXIWAY K RIGHT CROSS SECTIONS, STA 379+50 TO STA 381+50

i:\Airport\A06T0311\Sections.dwg, 6/28/2006 11:05:51 AM, jeffm