QUAD CITY INTERNATIONAL AIRPORT
RUNWAY 31 EXTENSION – EARTHWORK
ILL. MLI-3564, QU001
SHEET 46 OF 52

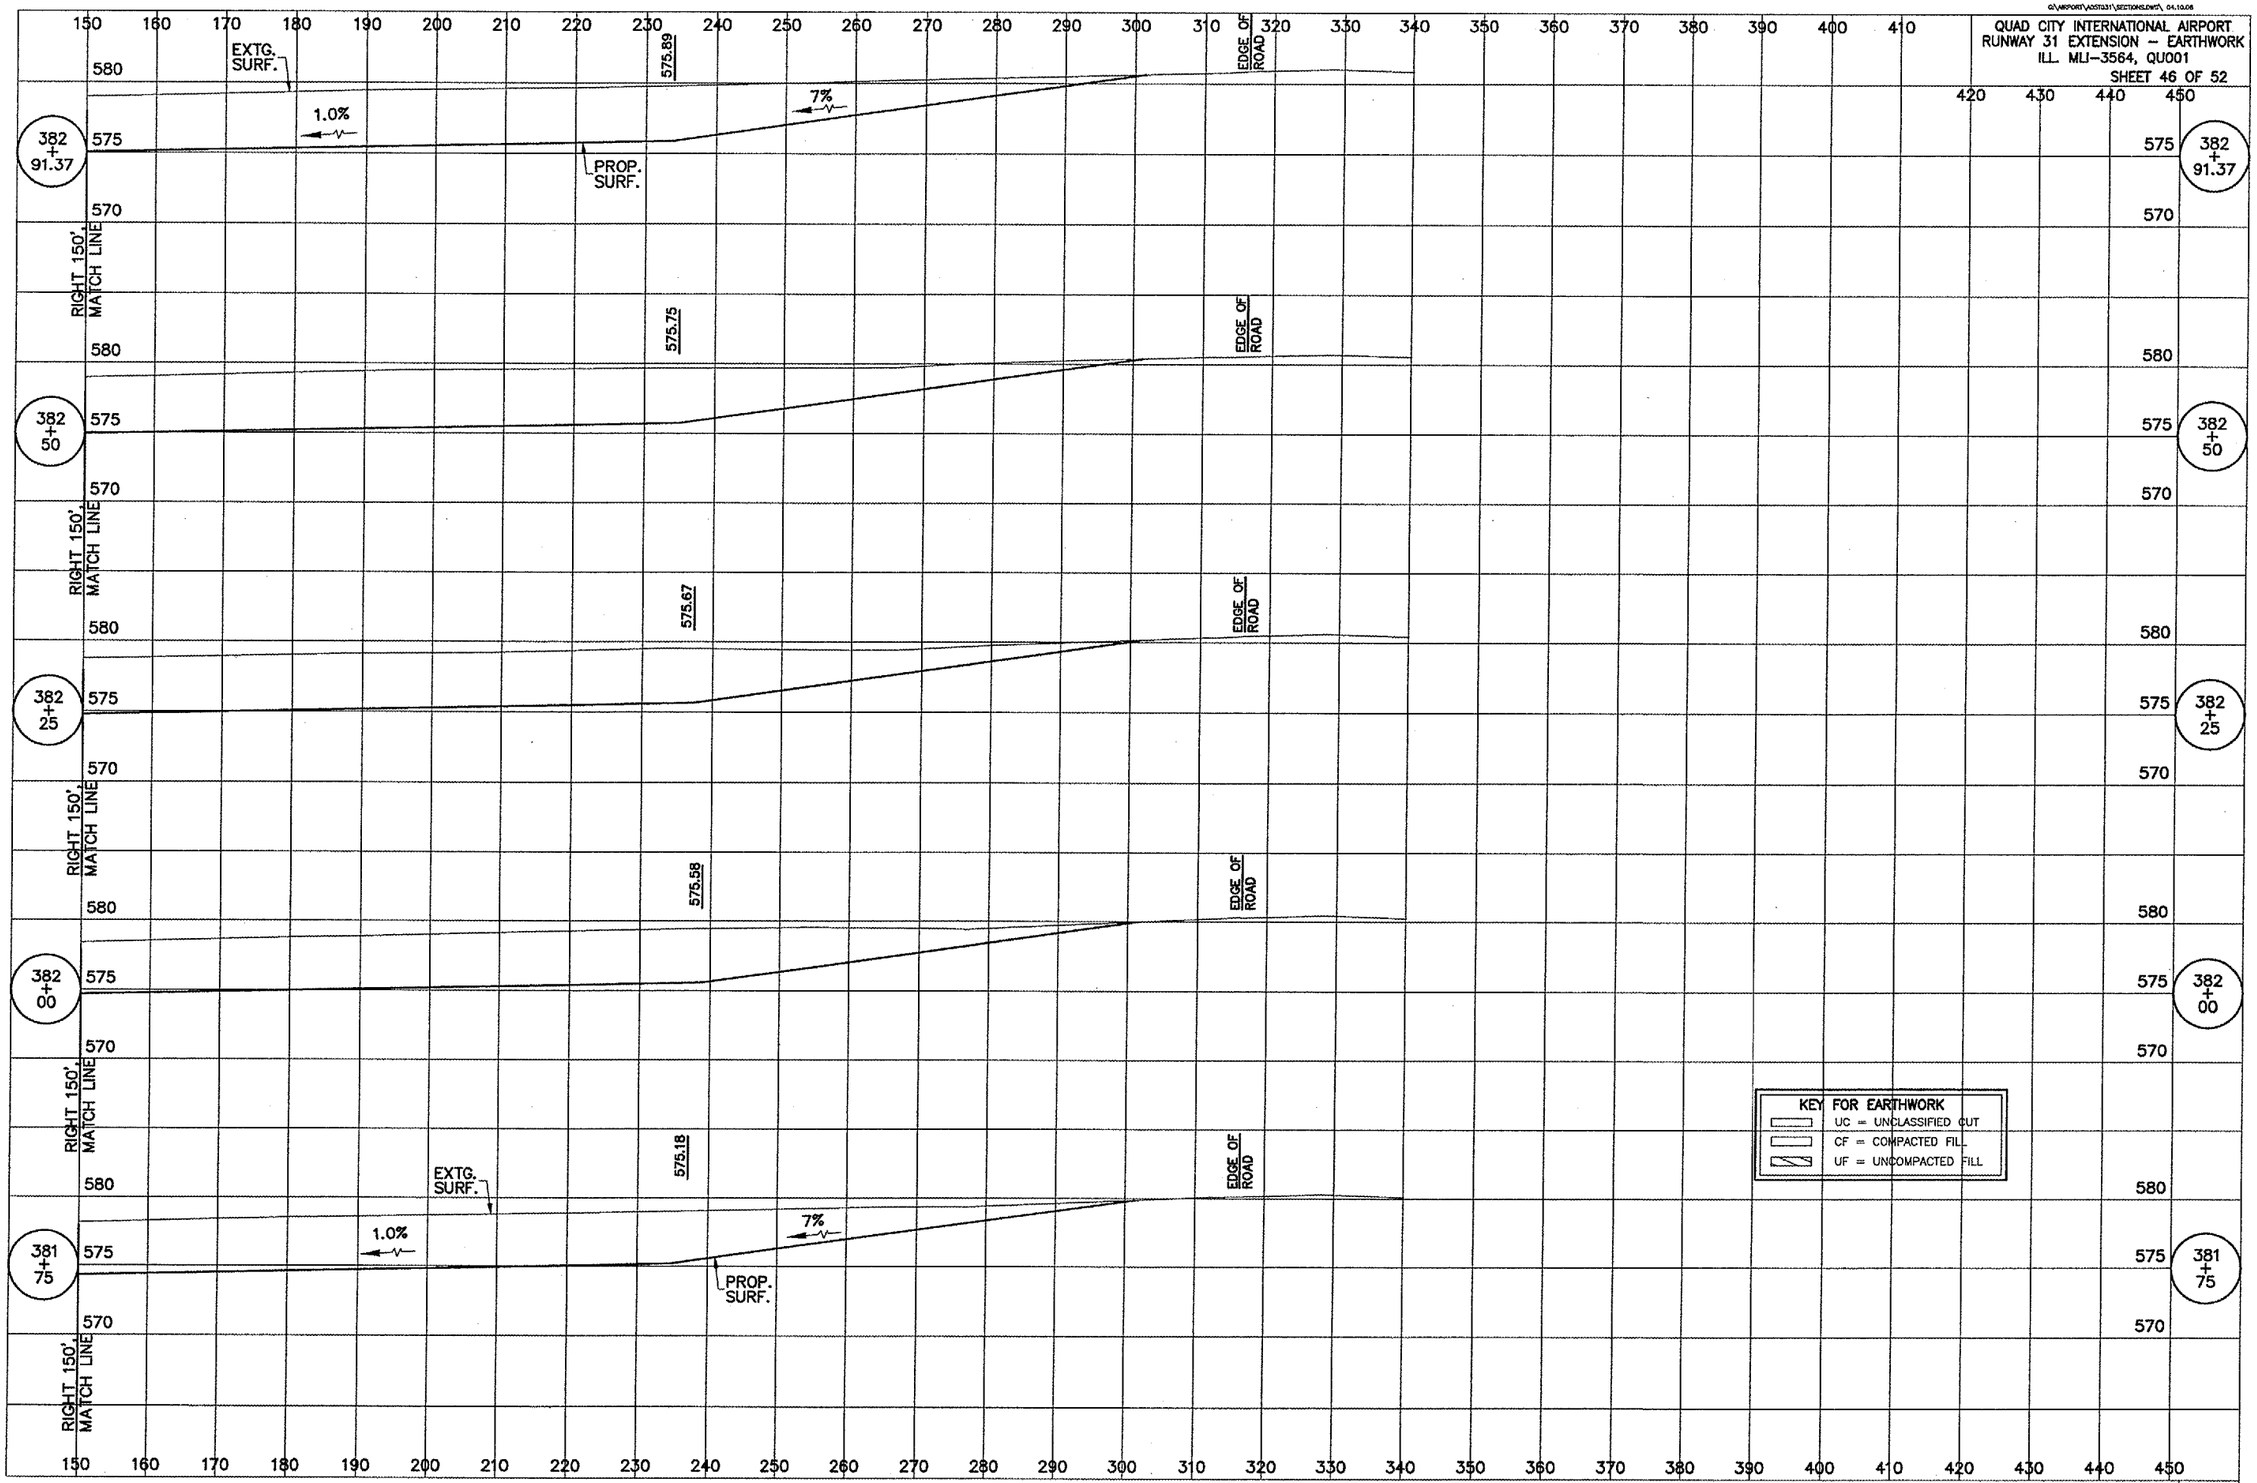

TAXIWAY K RIGHT CROSS SECTIONS, STA 381+75 TO STA 382+91.37

G:\Airport\A057031\Sections.dwg, 6/28/2006 11:09:15 AM, jeffm