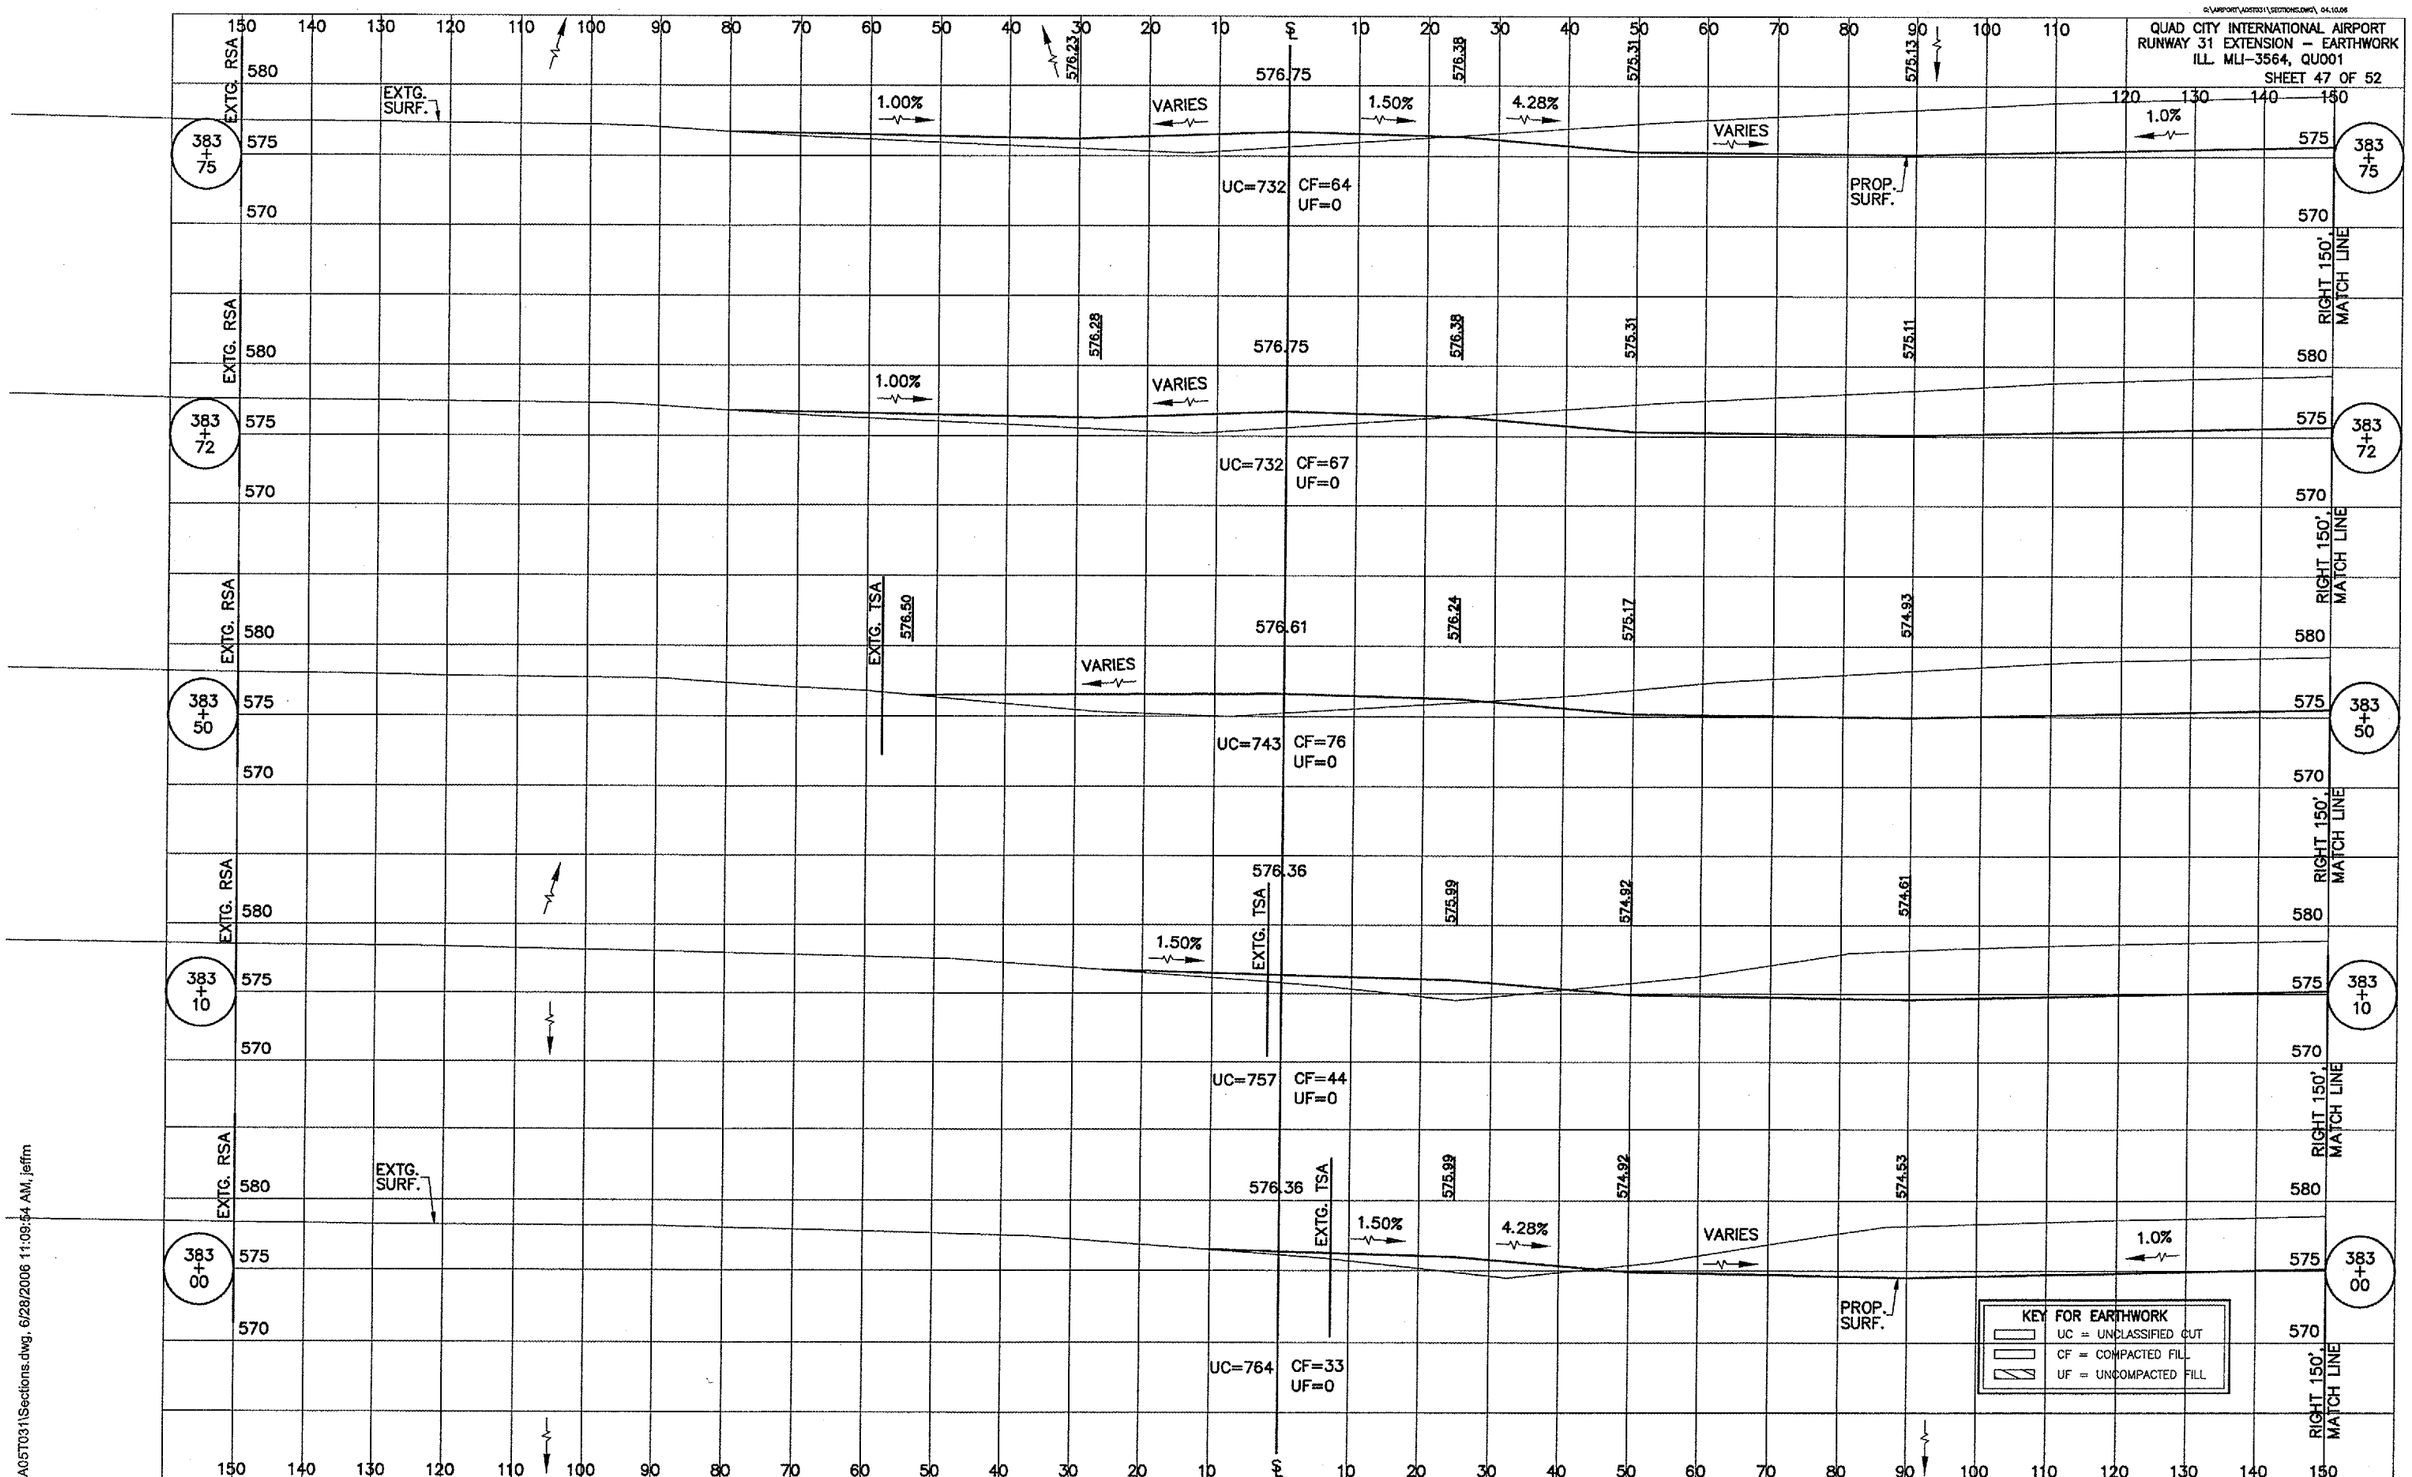

TAXIWAY K CROSS SECTIONS, STA 383+00 TO STA 383+75

Airport\A05T031\Sections.dwg, 6/28/2006 11:09:54 AM, jeffm