QUAD CITY INTERNATIONAL AIRPORT
RUNWAY 31 EXTENSION – EARTHWORK
ILL. MLI-3564, QU001
SHEET 48 OF 52

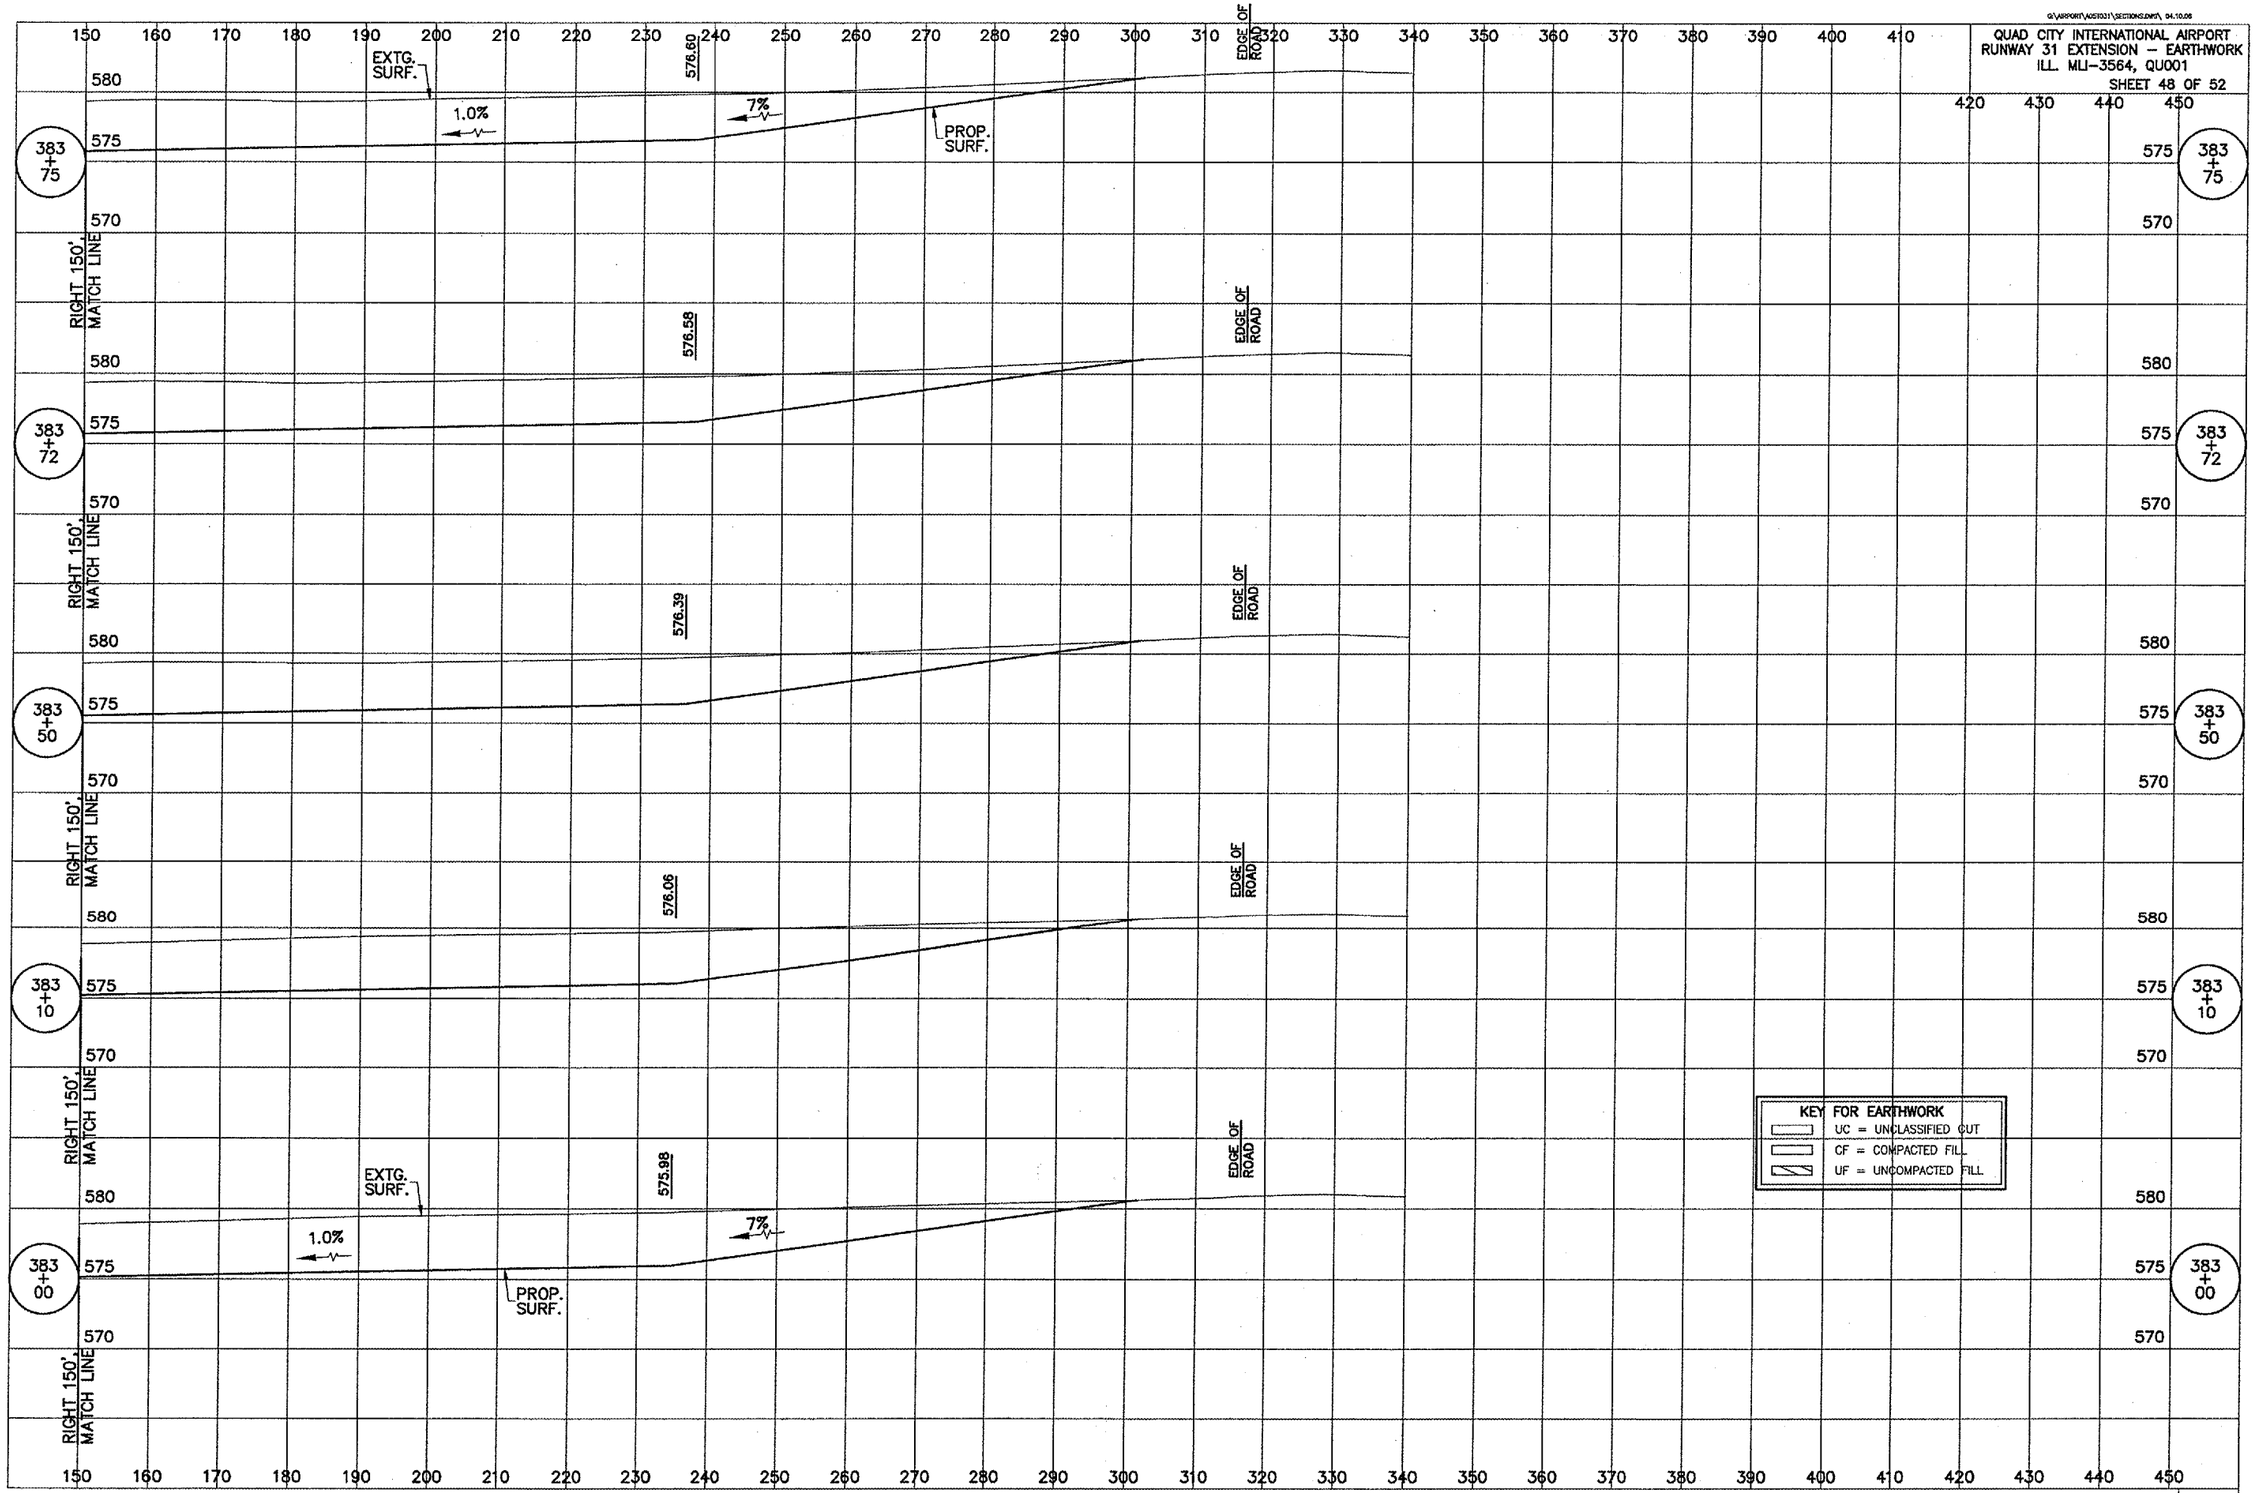

TAXIWAY K RIGHT CROSS SECTIONS, STA 383+00 TO STA 383+75

Airport\A05T031\Sections.dwg, 6/28/2006 11:10:33 AM, jeffm