QUAD CITY INTERNATIONAL AIRPORT
RUNWAY 31 EXTENSION – EARTHWORK
ILL. MLI-3564, QU001
SHEET 49 OF 52

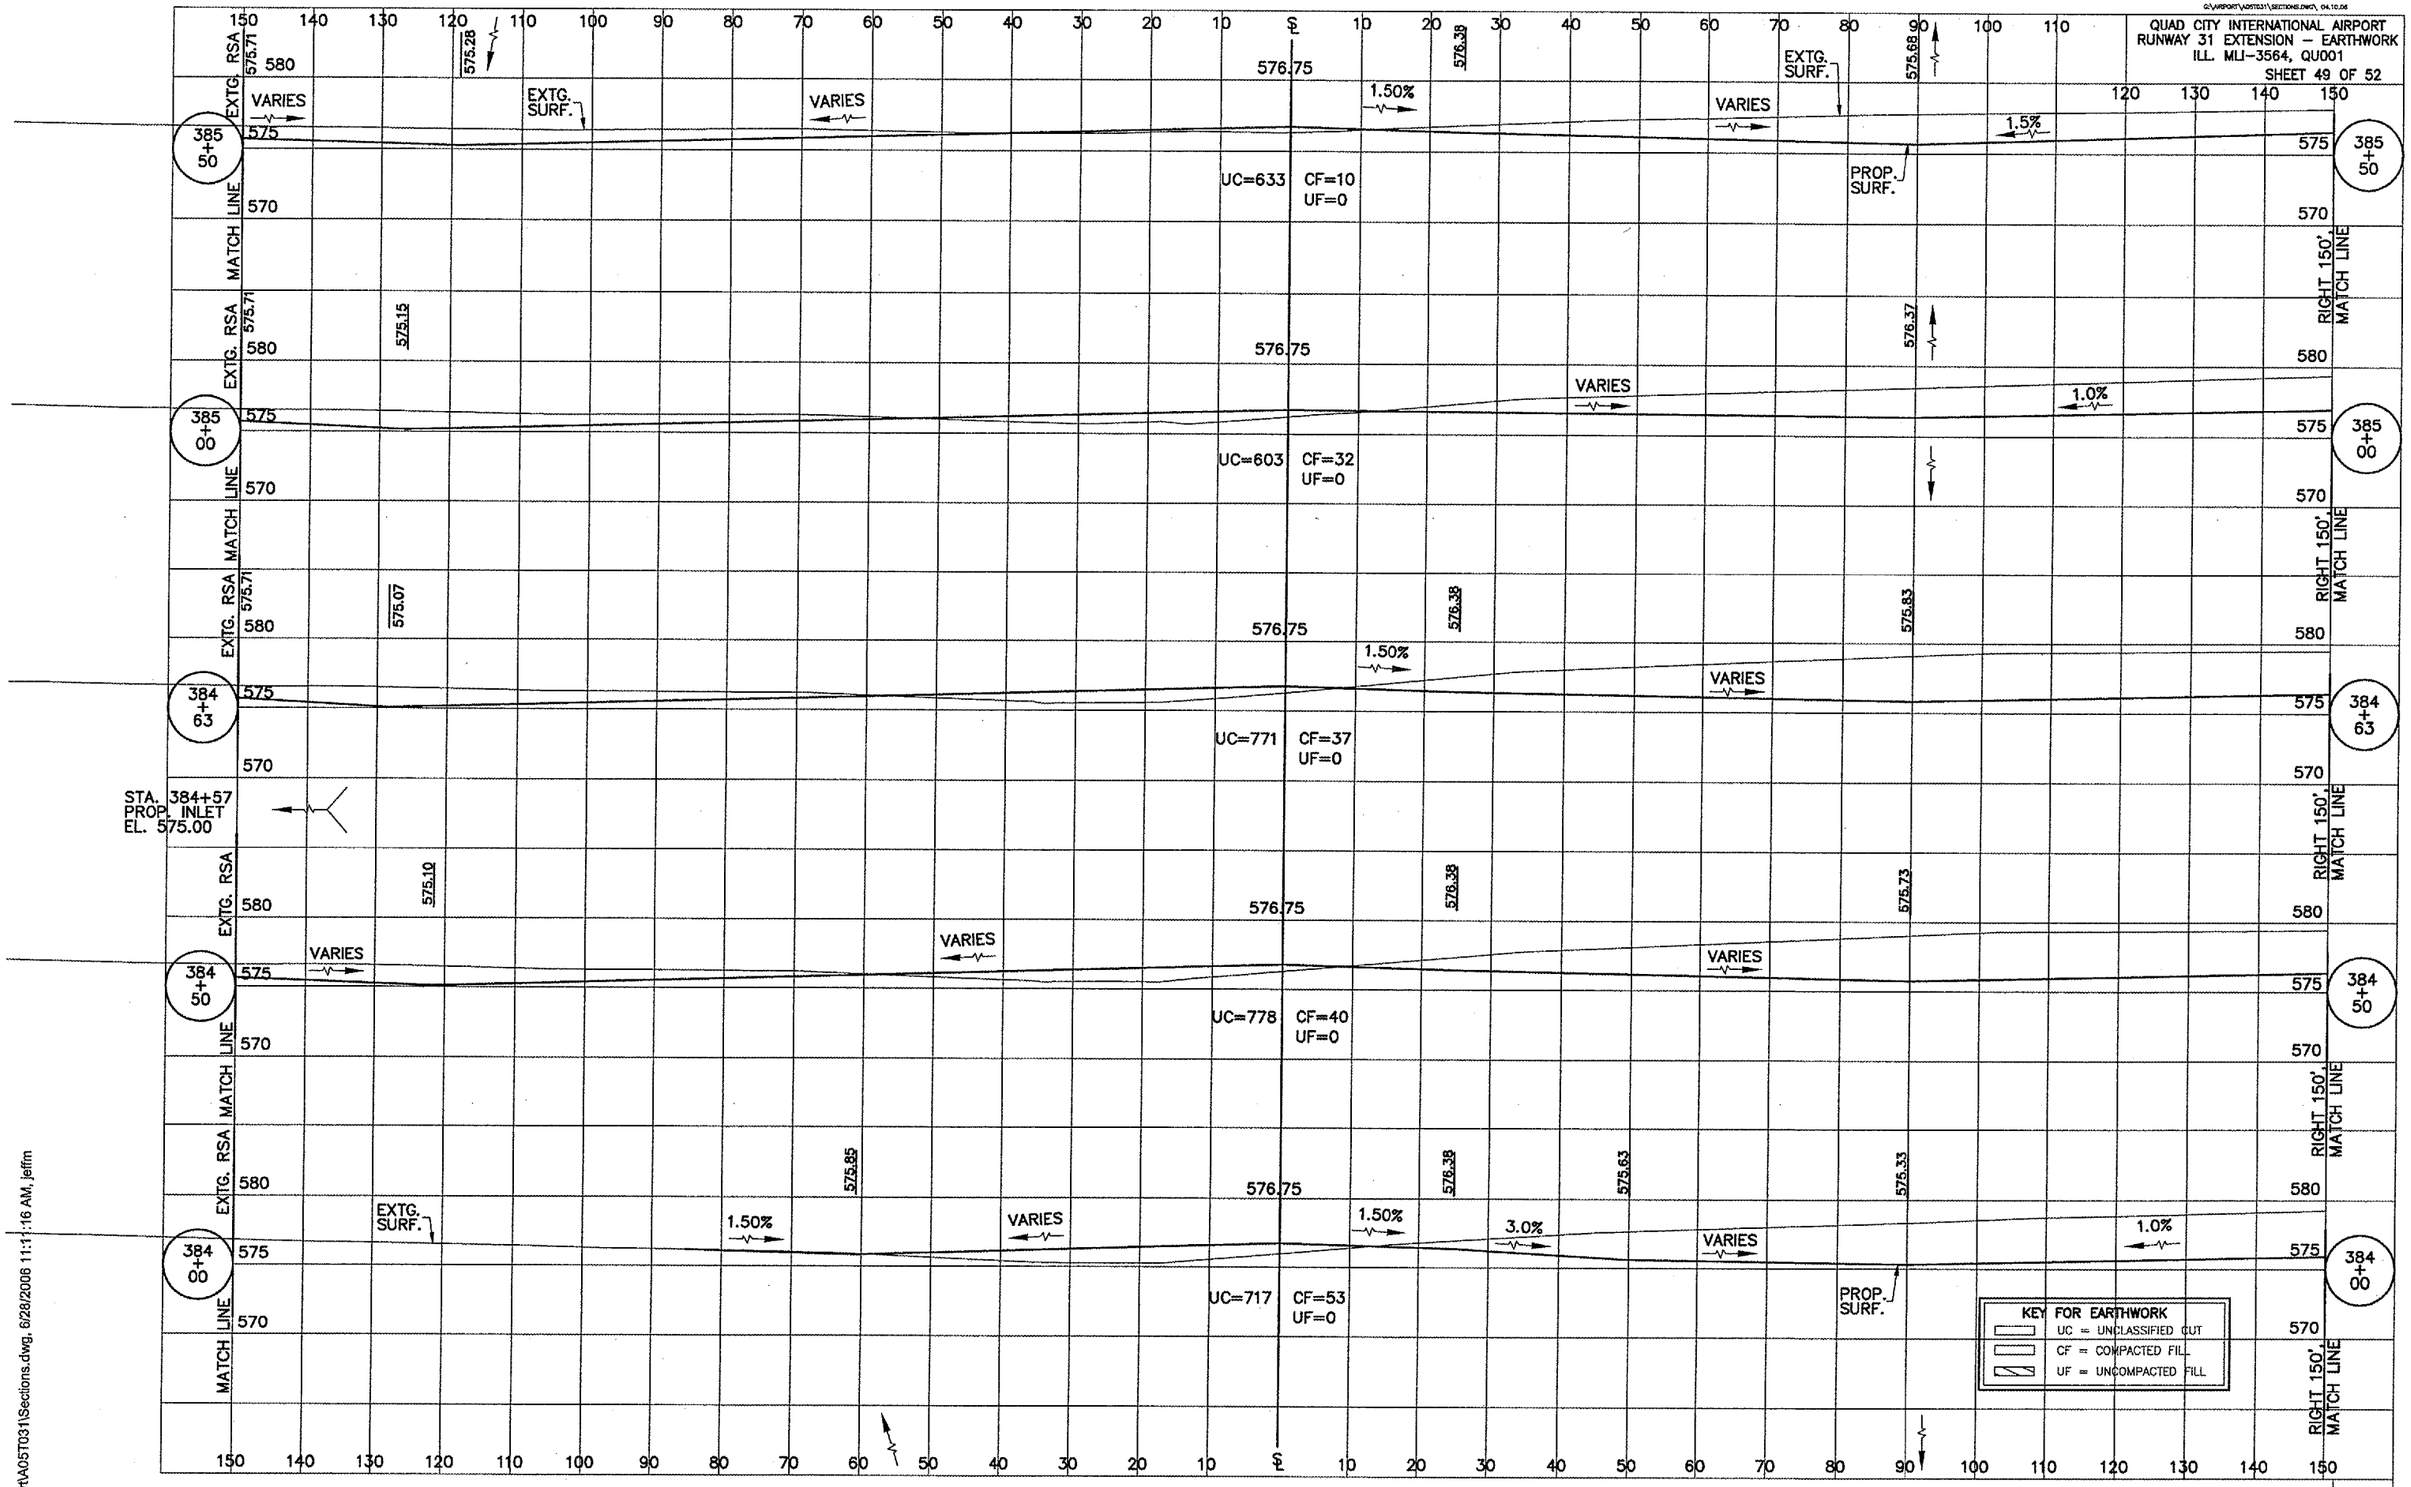

TAXIWAY K CROSS SECTIONS, STA 384+00 TO STA 385+50

G:\Airport\A05T031\Sections.dwg, 6/28/2006 11:11:16 AM, jeffm