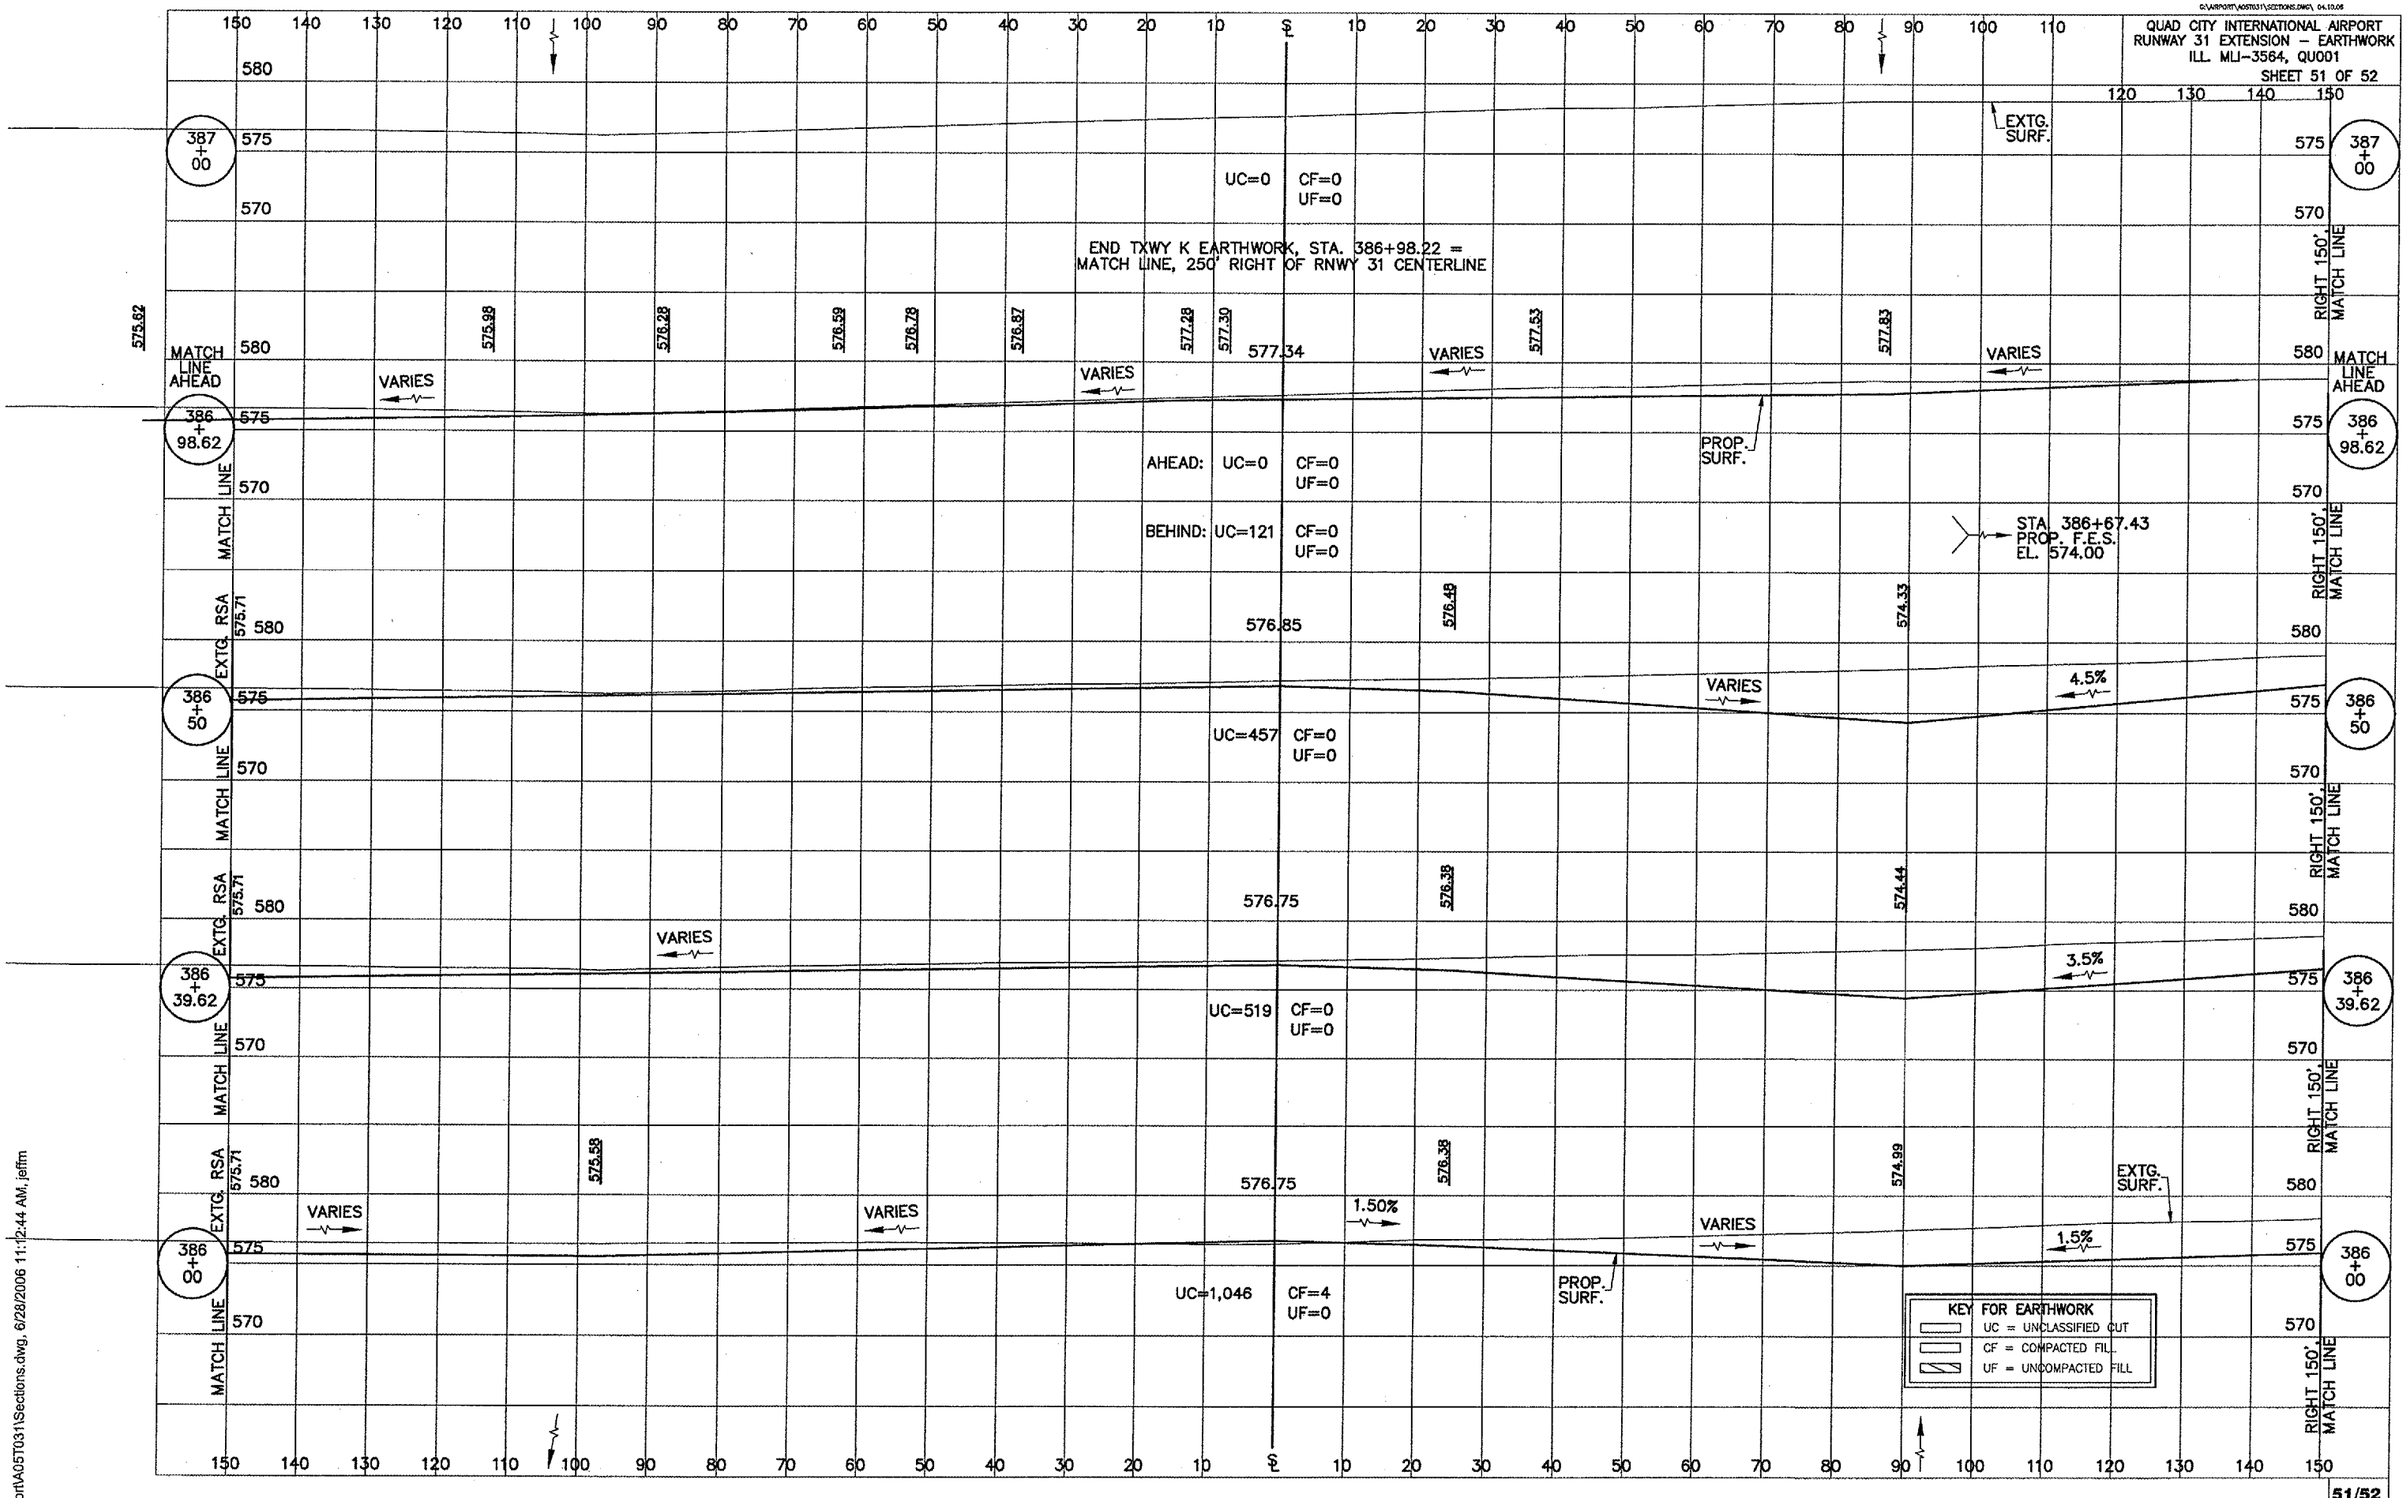

TAXIWAY K CROSS SECTIONS, STA 386+00 TO STA 387+00

G:\Airport\A05T031\Sections.dwg, 6/28/2006 11:12:44 AM, jeffm