


TAXIWAY C CROSS SECTIONS, STA 31+00 TO STA 32+50

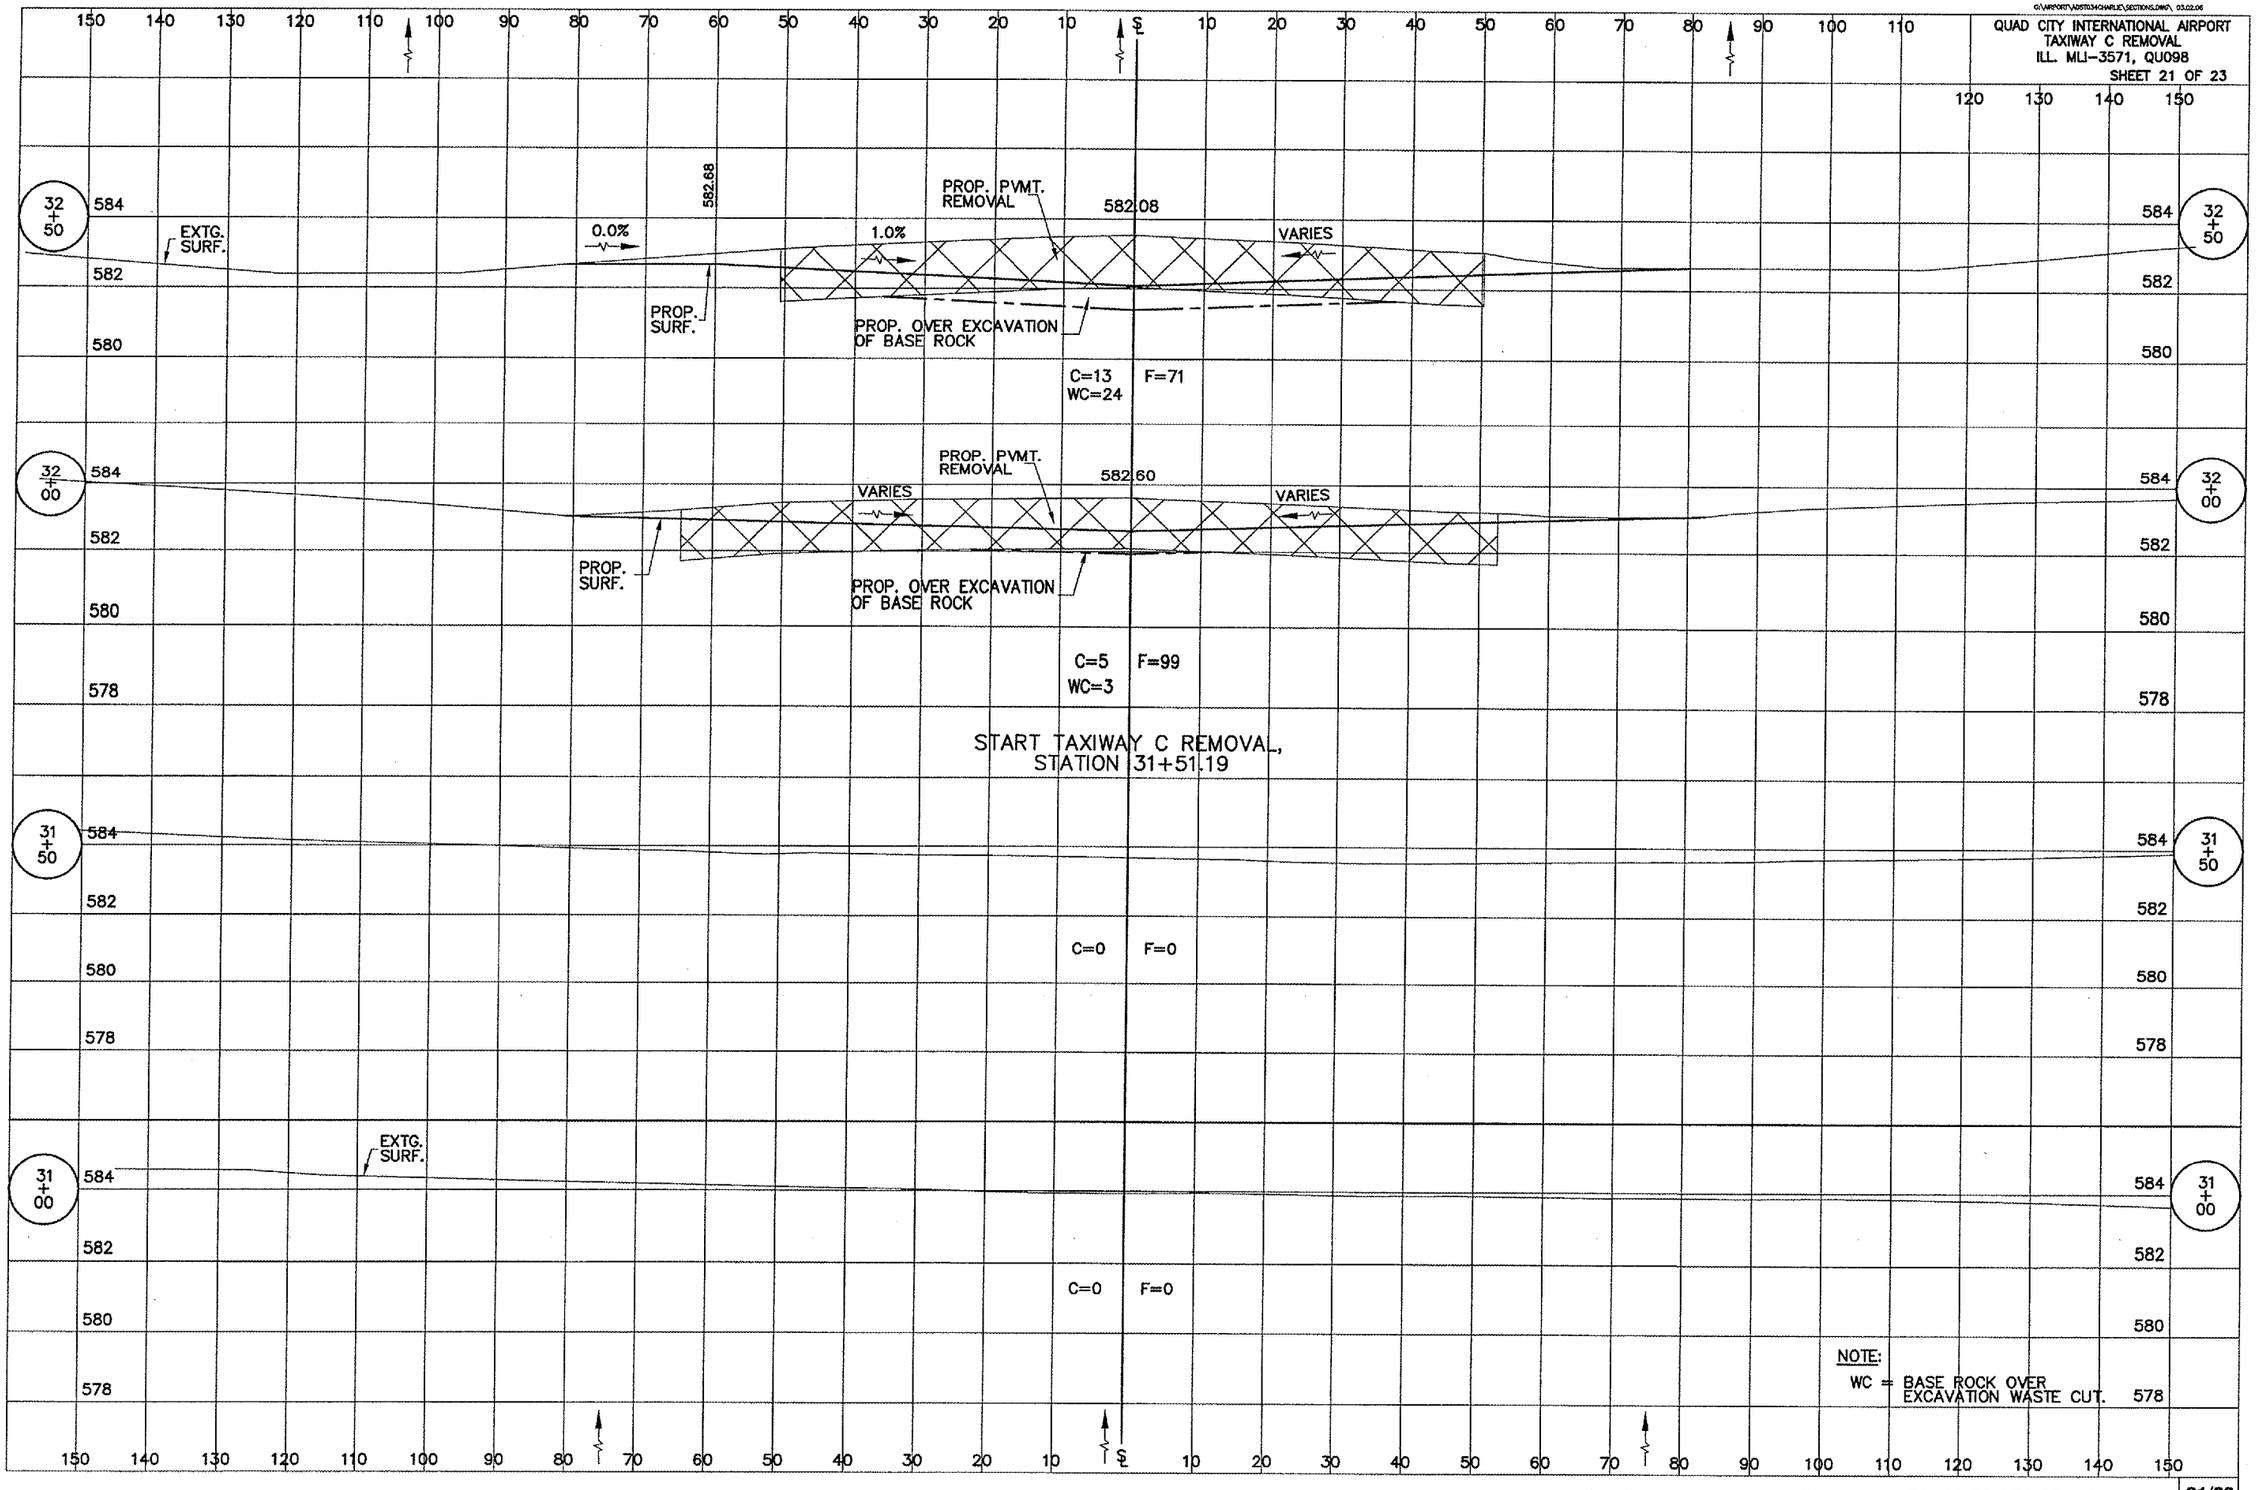

G:\Airport\A05T034CHARLIE\Sections.dwg, 6/27/2006 10:52:24 AM, jeffm