PART OF THE NORTH HALF OF SECTION 25, TOWNSHIP 36 NORTH, RANGE 9, EAST OF THE THIRD PRINCIPAL MERIDIAN, WILL COUNTY, ILLINOIS

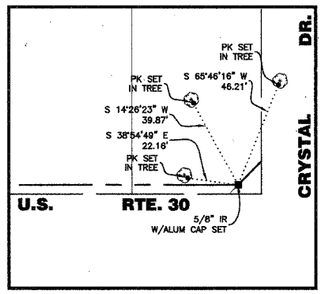

POINT NUMBER 6071
STATION: 811+45.57 OFFSET: 42.94' LEFT
NORTHING: 1787264.6382 EASTING: 549283.7850

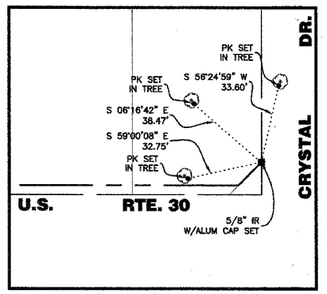

POINT NUMBER 6072
STATION: 811+55.96 OFFSET: 52.62' LEFT
NORTHING: 1787264.2593 EASTING: 549269.6354

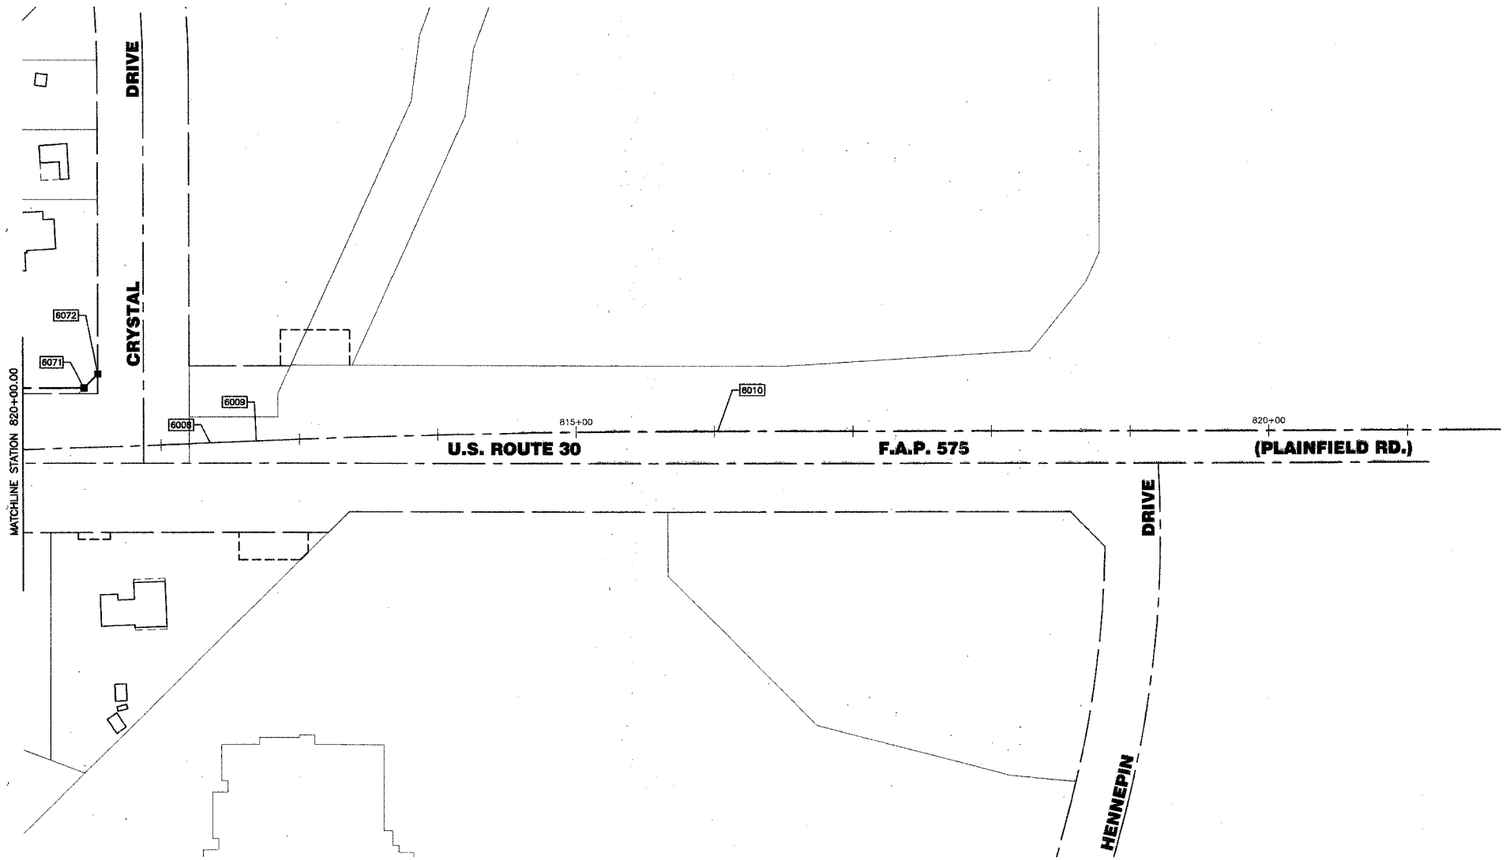

LEGEND

TOTAL SHEETS	SHEET NO.
390	167
CONTRACT NO. 60981	

- SECTION CORNER
- QUARTER SECTION CORNER
- SECTION LINE
- QUARTER SECTION LINE
- QUARTER, QUARTER SECTION LINE
- PLATTED LOT LINE
- PROPERTY (DEED) LINE (PL)
- APPARENT PROPERTY LINE (APL)
- CENTERLINE
- EXISTING RIGHT OF WAY LINE
- PROPOSED RIGHT OF WAY LINE
- PROPOSED EASEMENT LINE
- 129.32' MEASURED DIMENSION
- 129.32'(COMP.) COMPUTED DIMENSION
- ( ) RECORD DATA
- EXISTING BUILDING

N

50' 0 50'

SCALE: 1"= 50'

- O IRON PIPE OR ROD FOUND ∘ REPLACED AFTER CONSTRUCTION
- \+ CUT CROSS FOUND OR SET
- ∘ T1 **THESE STAKES REFERENCE FOUND OR SET MONUMENTATION.** SET 5/8 INCH
- ∘ T2 IRON ROD FLUSH WITH GROUND TO TIE FOUND IRON STAKE. IDENTIFIED BY
- ∘ T3 COLORED PLASTIC CAP BEARING SURVEYORS IDENTIFICATION NUMBER.
- ∘ BT1 **THESE STAKES, IN CULTIVATED AREAS, REFERENCE FOUND OR SET**
- ∘ BT2 **MONUMENTATION.** BURIED 5/8 INCH IRON ROD 20 INCHES BELOW
- ∘ BT3 GROUND TO TIE FOUND IRON STAKE. IDENTIFIED BY COLORED PLASTIC CAP BEARING SURVEYORS IDENTIFICATION NUMBER.
- ■ **STAKING OF PROPOSED RIGHT OF WAY.** SET DIVISION OF HIGHWAYS SURVEY MARKER TO MONUMENT THE POSITION SHOWN. IDENTIFIED BY INSCRIPTION DATA AND SURVEYORS IDENTIFICATION NUMBER.
- ■ M **STAKING OF PROPOSED RIGHT OF WAY IN CULTIVATED AREAS.** BURIED 5/8 INCH METAL ROD 20 INCHES BELOW GROUND TO MARK FUTURE SURVEY MARKER POSITION. IDENTIFIED BY COLORED PLASTIC CAP BEARING SURVEYORS IDENTIFICATION NUMBER.
- PERMANENT SURVEY MARKER, I.D.O.T. STD. 2135 (TO BE SET BY OTHERS)
- RIGHT OF WAY STAKING PROPOSED TO BE SET.
- 5/8 INCH IRON ROD W/O CAP

RANDELL E. GANN 035-003241 PROFESSIONAL LAND SURVEYOR STATE OF ILLINOIS SOUTH HOLLAND, ILLINOIS

STATE OF ILLINOIS } SS
COUNTY OF COOK }

THIS IS TO CERTIFY THAT I, RANDELL E. GANN, AN ILLINOIS PROFESSIONAL LAND SURVEYOR, HAVE SURVEYED THE PLAT OF HIGHWAYS SHOWN HEREON IN SECTION 25, TOWNSHIP 36 NORTH, RANGE 9, EAST OF THE THIRD PRINCIPAL MERIDIAN, WILL COUNTY, THAT THE SURVEY IS TRUE AND COMPLETE AS SHOWN TO THE BEST OF MY KNOWLEDGE AND BELIEF, THAT THE PLAT CORRECTLY REPRESENTS SAID SURVEY, THAT ALL MONUMENTS FOUND AND ESTABLISHED ARE OF PERMANENT QUALITY AND OCCUPY THE POSITIONS SHOWN THEREON AND THAT THE MONUMENTS ARE SUFFICIENT TO ENABLE THE SURVEY TO BE RETRACED. MADE FOR THE DEPARTMENT OF TRANSPORTATION, STATE OF ILLINOIS.

DATED AT SOUTH HOLLAND, ILLINOIS THIS 31ST DAY OF JANUARY, 20 01 A.D.

Randell E. Gann

ILLINOIS REGISTERED LAND SURVEYOR NO. 035-003241

COORDINATE ORIGIN:
NAD 27 STATE PLANE ILLINOIS EASTERN ZONE GROUND COORDINATES BASED UPON GRID COORDINATES FOR THIRD ORDER NGS STATION "MCALLISTER" OF NORTH = 1790953.330 EAST = 544149.340

THE COMBINED SCALE FACTOR FOR THIS PROJECT IS 0.9999487. TO OBTAIN STATE PLANE GRID COORDINATES MULTIPLY GROUND COORDINATES BY COMBINED SCALE FACTOR.

BEARING REFERENCE:
NAD 27 STATE PLANE ILLINOIS EASTERN ZONE GROUND BEARINGS

RECEIVED
NOV
PLATS & LEGA

ROBINSON ENGINEERING, LTD.
CONSULTING REGISTERED PROFESSIONAL ENGINEERS AND LAND SURVEYORS
17000 SOUTH PARK AVENUE – P. O. BOX 388 – SOUTH HOLLAND, ILLINOIS, 60473-0388
(708) 331-6700 FAX (708) 331-3826

ROBINSON (708) 331-6700 ENGINEERING, LTD.

TYPICAL MONUMENT SET

R.O.W. PLAT	MADE	BY	DATE
NOTEBOOK NO.	CHECKED		
	INKED		

PLAT OF HIGHWAYS
STATE OF ILLINOIS
DEPARTMENT OF TRANSPORTATION

F.A.P. 575	U.S. ROUTE 30
CATON FARM ROAD TO	WILL COUNTY
HENNEPIN DRIVE	R-91-073-00
STA. 820+00.00	STA. 821+66.82
SCALE: 1"=50', TIES 1"=30'	SHEET C30 OF C30

BUREAU OF LAND ACQUISITION
201 WEST CENTER COURT
SCHAUMBURG, ILLINOIS 60196

ROUTE **F.A.P. 575 (U.S. ROUTE 30)** SECTION **CATON FARM ROAD TO HENNEPIN DRIVE** COUNTY **WILL COUNTY** JOB NO. **R-91-073-00** **RECORDING: RECORDED ON** **AS DOCUMENT NO.**