PART OF THE EAST 1/2 OF SEC. 32, TWP. 44 N., R. 8 E. OF THE 3RD. P.M., IN McHENRY COUNTY, ILLINOIS.

PARCEL NUMBER	OWNER	TOTAL HOLDINGS ACRES	PART TAKEN ACRES	AREA IN EXISTING R.O.W. ACRES	REMAINDER AREA ACRES	EASEMENT AREA ACRES	EASEMENT AREA SQUARE FEET	EASEMENT PURPOSE	PERMANENT INDEX NUMBER	PROPERTY ACQUIRED BY
1G60017 1G60017T.E.	Last Chance House, Inc.	0.302	0.086	N/A	0.216	0.016	N/A	Driveway Construction	14-32-427-008	
1G60019 1G60019T.E.	Bettina Currao and Dean Michael Currao, wife and husband	0.255	0.020	N/A	0.235	0.010	421	Driveway Construction	14-32-276-007	
1G60021 1G60021T.E.	Nancy Laatz	0.267	0.021	N/A	0.246	0.003	115	Driveway Construction	14-32-277-001	
1G60022	Anthony Bellino	0.272	0.071	N/A	0.201	N/A	N/A	N/A	14-32-428-001	
1G60023 1G60023T.E.	Deborah Pera	0.266	0.020	N/A	0.246	0.003	119	Driveway Construction	14-32-277-002	

EXISTING R.O.W. RECORDED INFORMATION		
Parcel	Document No.	Date Recorded
1G60017	Book 43 of Deeds, Page 296	August 13, 1868
1G60019	Book 43 of Deeds, Page 296	August 13, 1868
1G60021	Book 43 of Deeds, Page 296	August 13, 1868
1G60022	Book 43 of Deeds, Page 296	August 13, 1868
----	Book 43 of Deeds, Page 296	August 13, 1868

COORDINATE TABLE			
STATION	OFFSET	NORTH	EAST
56+64.80	55.00' Rt.	2,033,034.165	988,289.976
56+65.03	34.14' Lt.	2,033,123.192	988,285.459
56+65.03	45.00' Lt.	2,033,134.035	988,284.875
56+65.89	31.86' Rt.	2,033,057.332	988,289.828
56+68.89	45.00' Lt.	2,033,134.240	988,288.732
56+68.89	50.38' Lt.	2,033,139.614	988,288.446
56+90.26	45.00' Lt.	2,033,135.378	988,310.070
56+90.26	50.38' Lt.	2,033,140.752	988,309.784
57+48.99	45.00' Lt.	2,033,138.504	988,368.718
57+49.00	34.31' Lt.	2,033,127.828	988,369.296
57+57.20	45.00' Lt.	2,033,138.942	988,376.916
57+57.20	49.70' Lt.	2,033,143.639	988,376.666
57+82.60	45.00' Lt.	2,033,140.294	988,402.280
57+82.60	49.70' Lt.	2,033,144.991	988,402.029
57+96.97	55.00' Rt.	2,033,041.201	988,421.960
57+98.07	31.59' Rt.	2,033,064.632	988,421.811
58+32.95	45.00' Lt.	2,033,142.974	988,452.561
58+32.96	34.48' Lt.	2,033,132.465	988,453.133

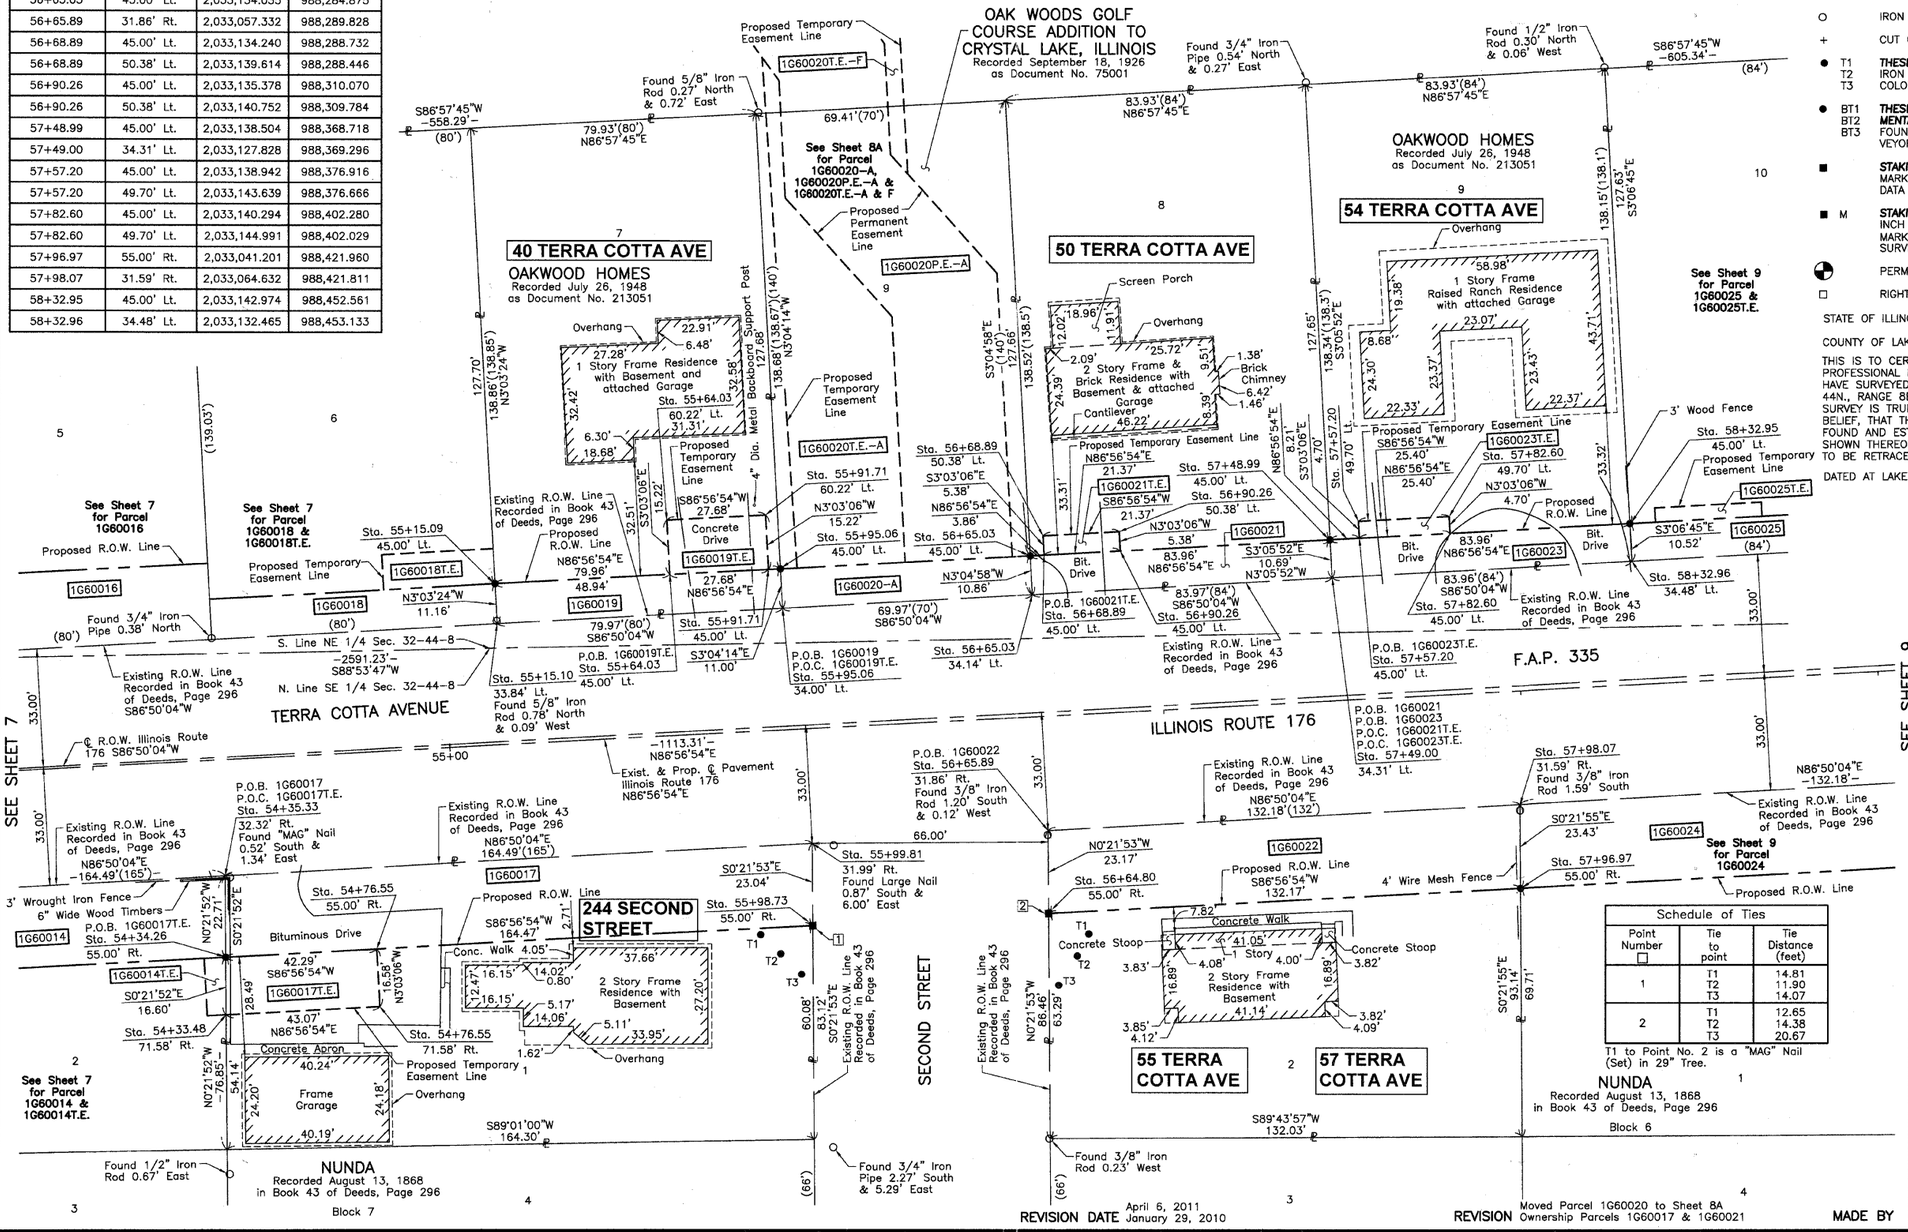
OAK WOODS GOLF COURSE ADDITION TO CRYSTAL LAKE, ILLINOIS
Recorded September 18, 1926 as Document No. 75001
OAKWOOD HOMES
Recorded July 26, 1948 as Document No. 213051
40 TERRA COTTA AVE
50 TERRA COTTA AVE
54 TERRA COTTA AVE
55 TERRA COTTA AVE
57 TERRA COTTA AVE
244 SECOND STREET
TERRA COTTA AVENUE
ILLINOIS ROUTE 176
SECOND STREET
F.A.P. 335
NUNDA
Recorded August 13, 1868 in Book 43 of Deeds, Page 296
SEE SHEET 7
SEE SHEET 9
See Sheet 8A for Parcel 1G60020-A, 1G60020P.E.-A & 1G60020T.E.-A & F
See Sheet 7 for Parcel 1G60016
See Sheet 7 for Parcel 1G60018 & 1G60018T.E.
See Sheet 7 for Parcel 1G60014 & 1G60014T.E.
See Sheet 9 for Parcel 1G60025 & 1G60025T.E.
See Sheet 9 for Parcel 1G60024
Found 5/8" Iron Rod 0.27' North & 0.72' East
Found 3/4" Iron Pipe 0.54' North & 0.27' East
Found 1/2" Iron Rod 0.30' North & 0.06' West
Found 3/4" Iron Pipe 0.38' North
Found 1/2" Iron Rod 0.67' East
Found 3/8" Iron Rod 0.23' West
Found 3/4" Iron Pipe 2.27' South & 5.29' East
Found 5/8" Iron Rod 0.78' North & 0.09' West
Found 3/8" Iron Rod 1.59' South
Found 3/8" Iron Rod 1.20' South & 0.12' West
Found "MAG" Nail 0.52' South & 1.34' East
Found Large Nail 0.87' South & 6.00' East
Proposed Temporary Easement Line
Proposed Permanent Easement Line
Proposed R.O.W. Line
Existing R.O.W. Line Recorded in Book 43 of Deeds, Page 296
Existing R.O.W. Line Recorded in Book 43 of Deeds, Page 296 S86°50'04"W
Exist. & Prop. ℄ Pavement Illinois Route 176 N86°56'54"E
℄ R.O.W. Illinois Route 176 S86°50'04"W
S. Line NE 1/4 Sec. 32-44-8 -2591.23'- S88°53'47"W
N. Line SE 1/4 Sec. 32-44-8
P.O.B. 1G60017 P.O.C. 1G60017T.E. Sta. 54+35.33
P.O.B. 1G60022 Sta. 56+65.89
P.O.B. 1G60021 Sta. 56+68.89
P.O.B. 1G60023T.E. Sta. 57+57.20
P.O.B. 1G60021 P.O.B. 1G60023 P.O.C. 1G60021T.E. P.O.C. 1G60023T.E. Sta. 57+49.00
P.O.B. 1G60019 P.O.C. 1G60019T.E. Sta. 55+95.06
P.O.B. 1G60019T.E. Sta. 55+64.03
P.O.B. 1G60017T.E. Sta. 54+34.26
Sta. 55+15.09 45.00' Lt.
Sta. 55+15.10 33.84' Lt.
Sta. 55+91.71 45.00' Lt.
Sta. 55+91.71 60.22' Lt.
Sta. 55+95.06 45.00' Lt.
Sta. 55+98.73 55.00' Rt.
Sta. 55+99.81 31.99' Rt.
Sta. 56+64.80 55.00' Rt.
Sta. 56+65.03 34.14' Lt.
Sta. 56+68.89 50.38' Lt.
Sta. 56+68.89 45.00' Lt.
Sta. 56+90.26 45.00' Lt.
Sta. 57+48.99 45.00' Lt.
Sta. 57+57.20 45.00' Lt.
Sta. 57+57.20 49.70' Lt.
Sta. 57+82.60 45.00' Lt.
Sta. 57+82.60 49.70' Lt.
Sta. 57+96.97 55.00' Rt.
Sta. 57+98.07 31.59' Rt.
Sta. 58+32.95 45.00' Lt.
Sta. 58+32.96 34.48' Lt.
Sta. 54+33.48 71.58' Rt.
Sta. 54+76.55 55.00' Rt.
Sta. 54+76.55 71.58' Rt.
Sta. 55+64.03 60.22' Lt. 31.31'
Sta. 55+64.03 27.88'
Sta. 55+64.03 32.58'
Sta. 55+64.03 32.51'
Sta. 55+64.03 15.22'
Sta. 55+64.03 6.30'
Sta. 55+64.03 18.68'
Sta. 55+64.03 32.42'
Sta. 55+64.03 22.91'
Sta. 55+64.03 6.48'
Sta. 55+64.03 27.28'
Sta. 55+64.03 139.03'
Sta. 55+64.03 127.70'
Sta. 55+64.03 138.86'(138.85') N3°03'24"W
Sta. 55+64.03 138.68'(138.67')(140') N3°04'14"W
Sta. 55+64.03 127.66'
Sta. 55+64.03 138.52'(138.5')
Sta. 55+64.03 127.65'
Sta. 55+64.03 138.34'(138.3') S3°05'52"E
Sta. 55+64.03 127.63' S3°06'45"E
Sta. 55+64.03 138.15'(138.1')
Sta. 55+64.03 83.93'(84') N86°57'45"E
Sta. 55+64.03 79.93'(80') N86°57'45"E
Sta. 55+64.03 69.41'(70')
Sta. 55+64.03 S86°57'45"W -558.29'- (80')
Sta. 55+64.03 S86°57'45"W -605.34'- (84')
Sta. 55+64.03 S3°04'58"E 140.31'
Sta. 55+64.03 S3°06'45"E 10.52'
Sta. 55+64.03 N3°03'24"W 11.16'
Sta. 55+64.03 N86°56'54"E 79.96' 48.94'
Sta. 55+64.03 N86°56'54"E 27.68'
Sta. 55+64.03 N86°56'54"E 21.37'
Sta. 55+64.03 N86°56'54"E 25.40'
Sta. 55+64.03 N86°56'54"E 83.96'
Sta. 55+64.03 N86°56'54"E 83.97'(84')
Sta. 55+64.03 N86°56'54"E 132.17'
Sta. 55+64.03 N86°56'54"E 164.47'
Sta. 55+64.03 N86°56'54"E 132.18'(132')
Sta. 55+64.03 N86°50'04"E 164.49'(165')
Sta. 55+64.03 N86°50'04"E -132.18'-
Sta. 55+64.03 S86°50'04"W 83.96'(84')
Sta. 55+64.03 S86°50'04"W 83.97'(84')
Sta. 55+64.03 S86°50'04"W 79.97'(80')
Sta. 55+64.03 S86°50'04"W 69.97'(70')
Sta. 55+64.03 S86°50'04"W 34.00'
Sta. 55+64.03 S0°21'53"E 23.04'
Sta. 55+64.03 S0°21'53"E 23.17'
Sta. 55+64.03 S0°21'55"E 23.43'
Sta. 55+64.03 S0°21'52"E 16.60'
Sta. 55+64.03 S0°21'52"E 22.71'
Sta. 55+64.03 S0°21'52"E -76.85'-
Sta. 55+64.03 S0°21'53"E 63.29'
Sta. 55+64.03 S0°21'55"E 93.14'
Sta. 55+64.03 S0°21'55"E 69.71'
Sta. 55+64.03 S89°01'00"W 164.30'
Sta. 55+64.03 S89°43'57"W 132.03'
Sta. 55+64.03 S86°50'04"E 132.18'(132')
Sta. 55+64.03 S86°56'54"W 132.17'
Sta. 55+64.03 S86°56'54"W 25.40'
Sta. 55+64.03 S86°56'54"W 27.68'
Sta. 55+64.03 S3°03'06"E 15.22'
Sta. 55+64.03 S3°03'06"E 4.70'
Sta. 55+64.03 S3°03'06"E 8.21'
Sta. 55+64.03 S3°03'06"E 33.31'
Sta. 55+64.03 S3°03'06"E 33.32'
Sta. 55+64.03 S3°03'06"E 33.00'
Sta. 55+64.03 S3°03'06"E 5.38'
Sta. 55+64.03 S3°03'06"E 10.69'
Sta. 55+64.03 S3°03'52"E 10.69'
Sta. 55+64.03 S3°03'52"W 10.69'
Sta. 55+64.03 S3°04'14"E 11.00'
Sta. 55+64.03 S3°04'58"W 10.86'
Sta. 55+64.03 S3°06'45"E 10.52'
Sta. 55+64.03 N3°03'06"W 15.22'
Sta. 55+64.03 N3°03'06"W 5.38'
Sta. 55+64.03 N3°03'06"W 4.70'
Sta. 55+64.03 N3°03'06"W 33.32'
Sta. 55+64.03 N0°21'53"W 23.17'
Sta. 55+64.03 N0°21'52"W -76.85'-
Sta. 55+64.03 N0°21'53"W 63.29'
Sta. 55+64.03 N0°21'55"W 93.14'
Sta. 55+64.03 N0°21'55"W 69.71'
Sta. 55+64.03 N0°21'55"W 23.43'
Sta. 55+64.03 N0°21'55"W 33.00'
Sta. 55+64.03 N0°21'55"W 66.00'
Sta. 55+64.03 N0°21'55"W 60.08'
Sta. 55+64.03 N0°21'55"W 83.12'
Sta. 55+64.03 N0°21'55"W 86.46'
Sta. 55+64.03 N0°21'55"W 33.00'
Sta. 55+64.03 N0°21'55"W 33.00'
Sta. 55+64.03 N0°21'55"W 33.00