85482

WINNEBAGO COUNTY ILLINOIS	ROUTE	SECTION	SHEET
	76	06-00388-00-WR	3 OF 10
	PRAIRIE HILL ROAD		

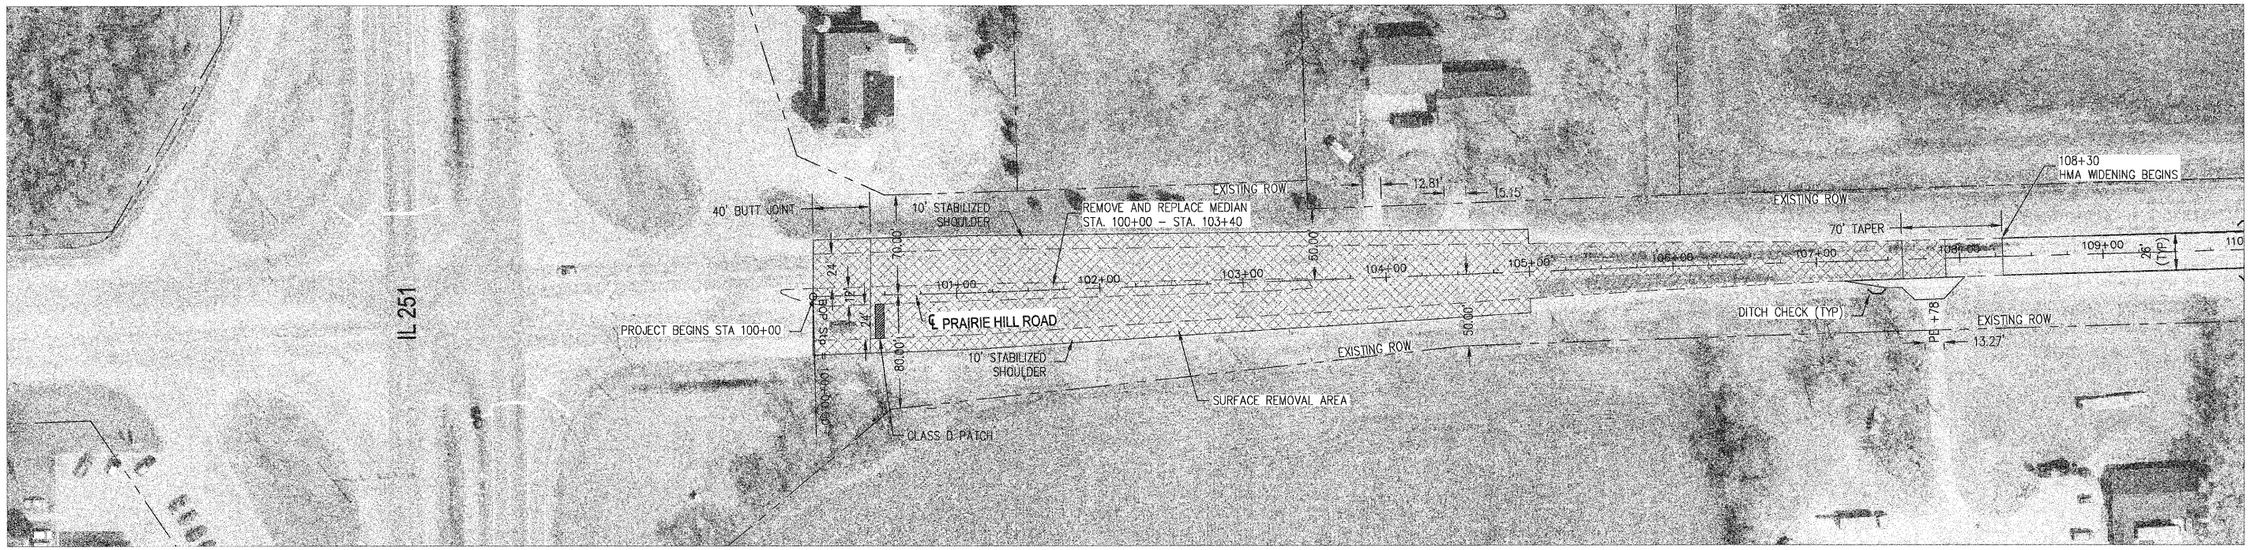

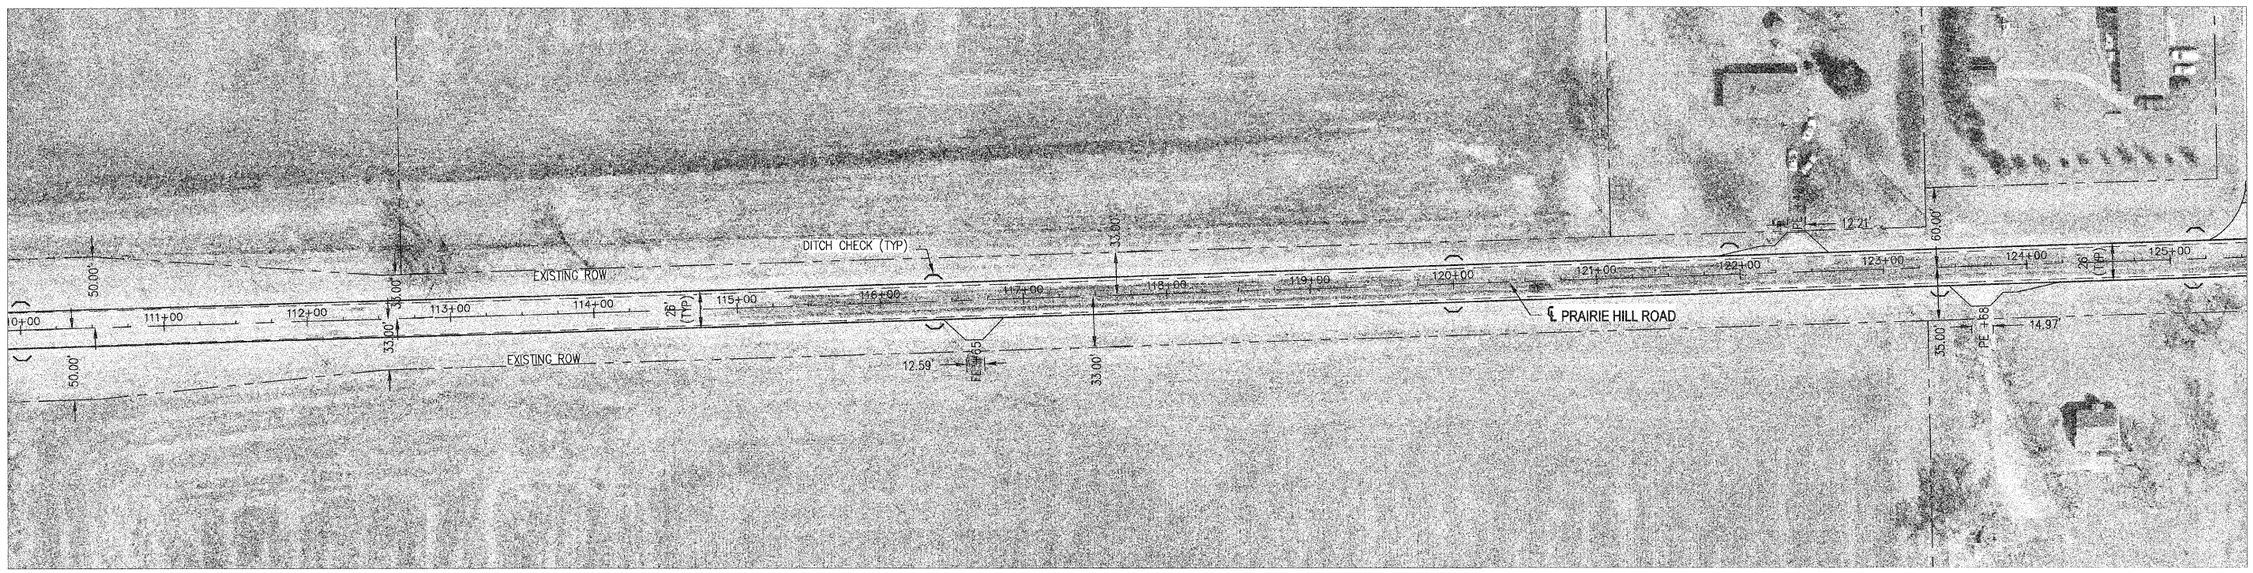

0 50 100
GRAPHIC SCALE

N

LAYOUT PLAN